


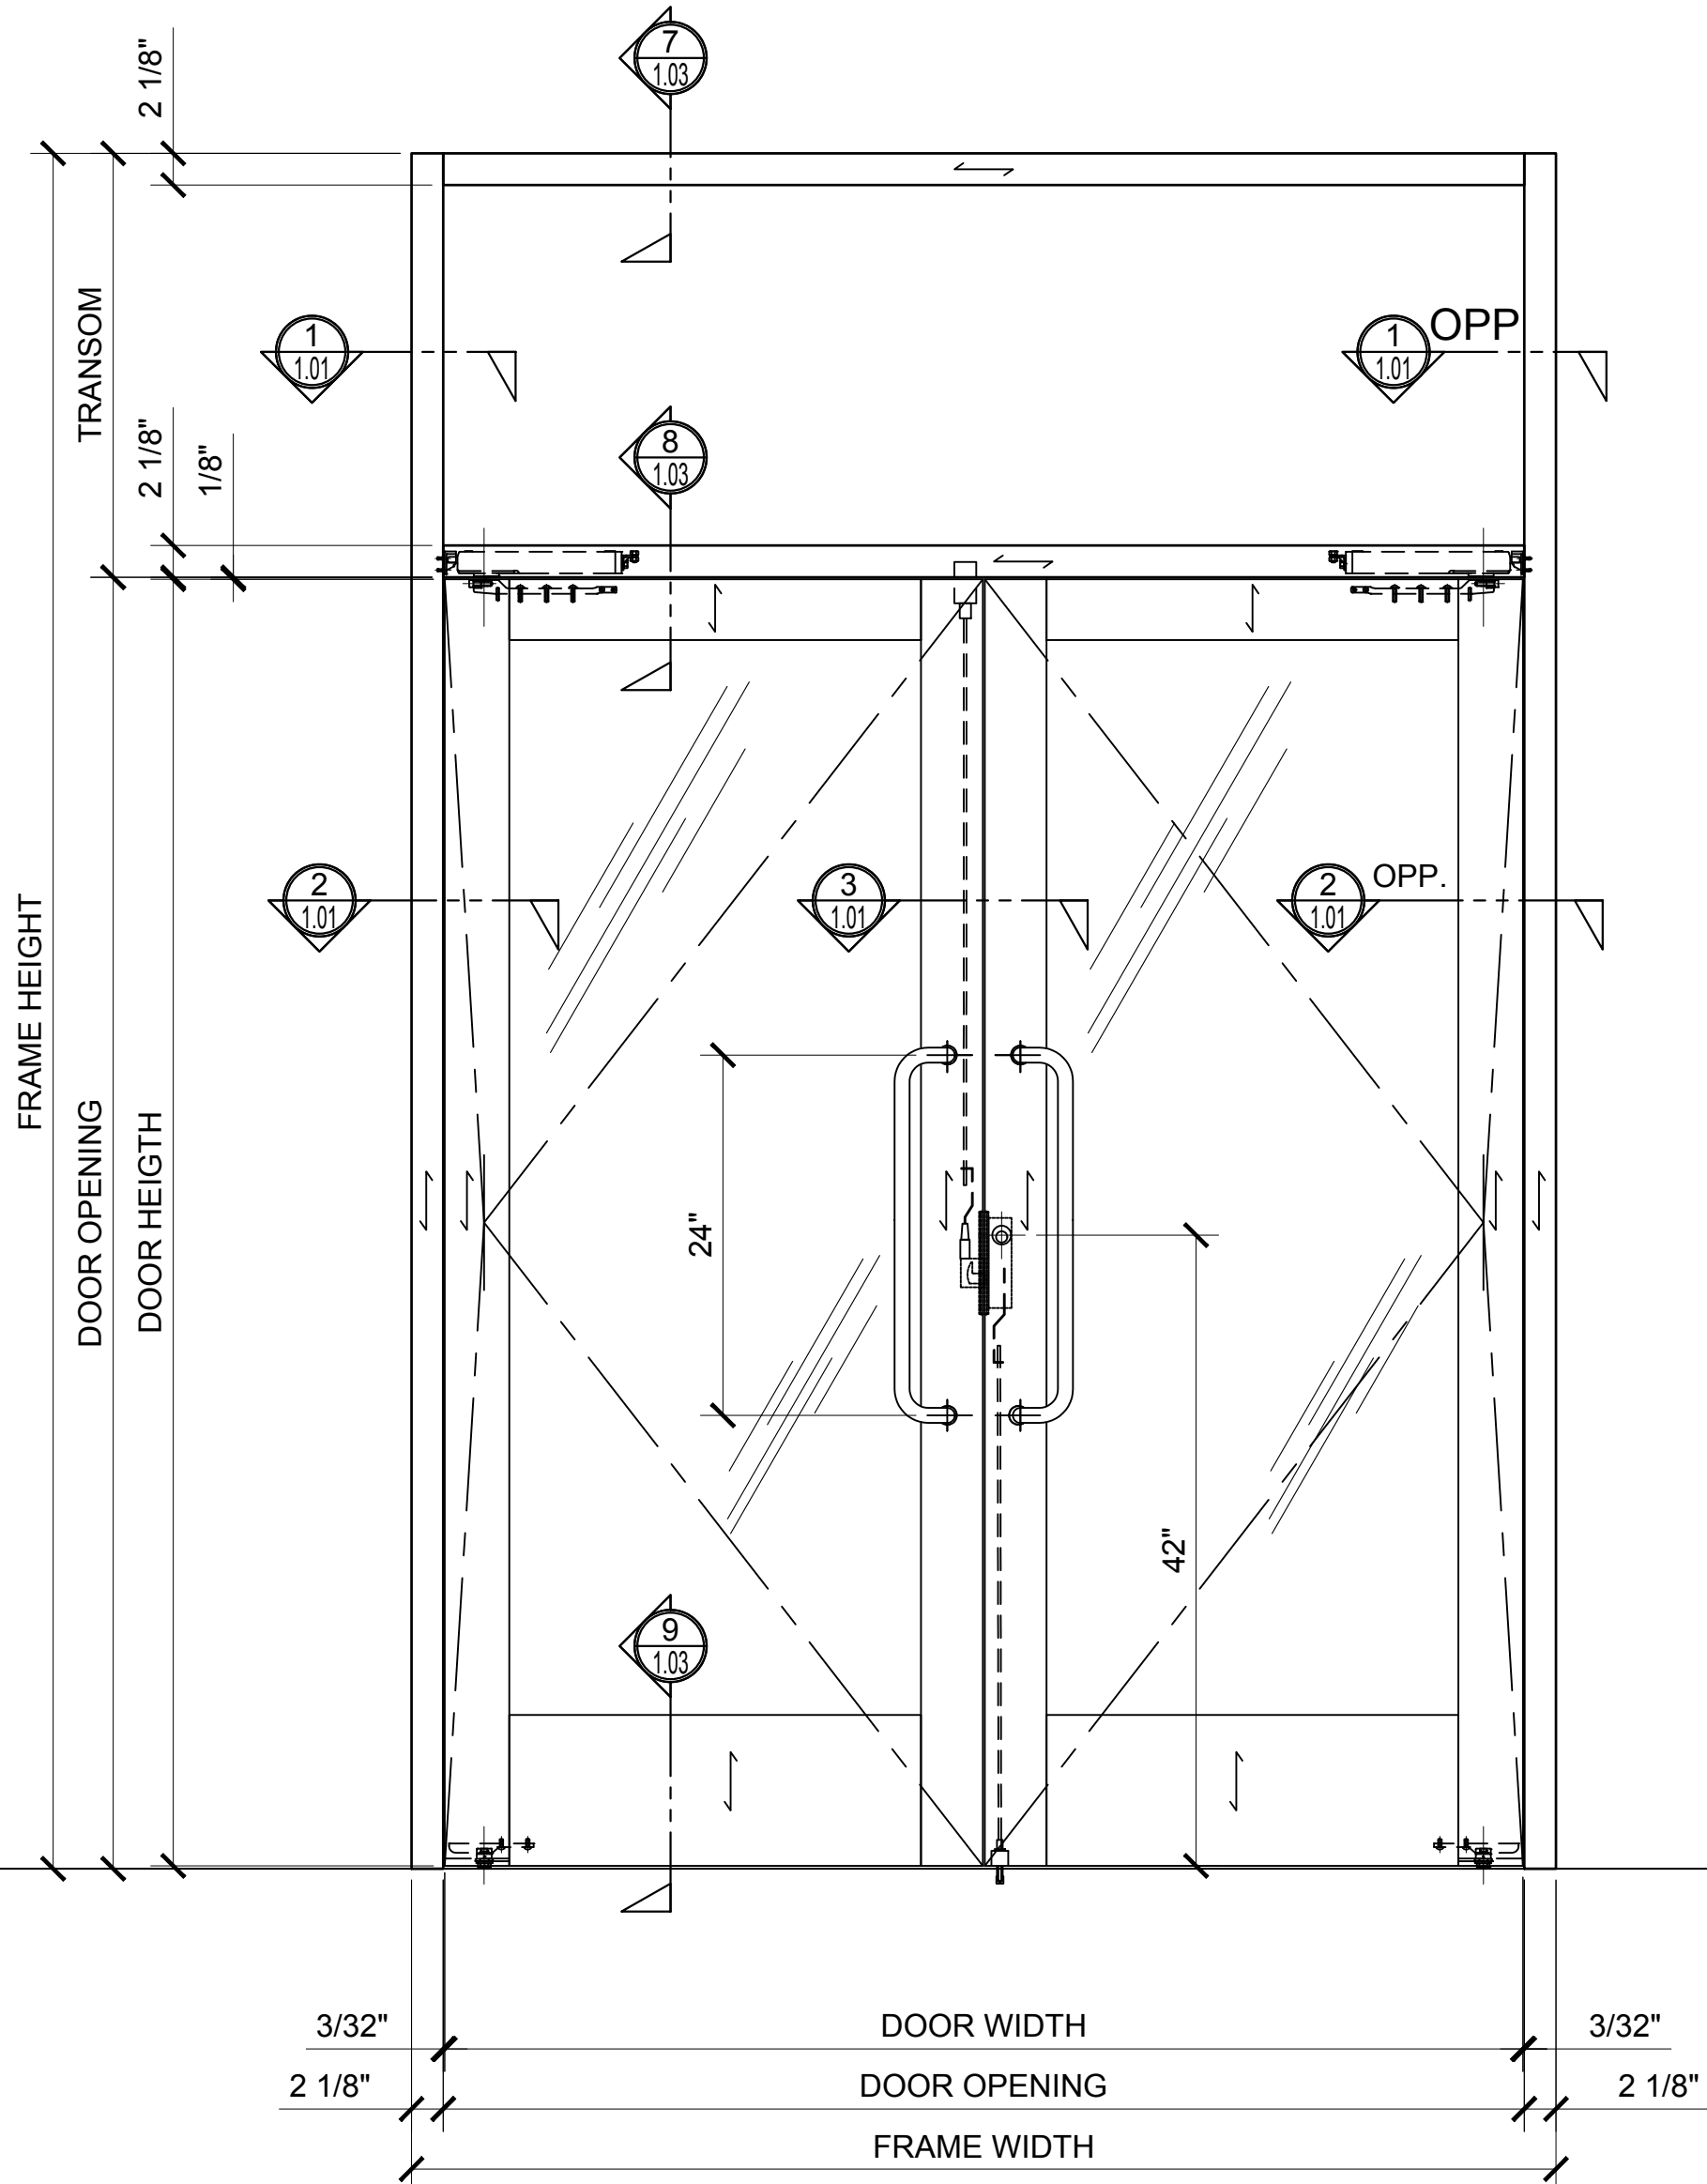


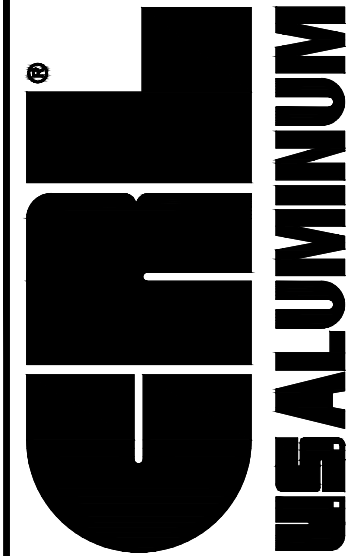


CRL PLATINUM SERIES CLAD ALUMINUM FULL FRAMED DOOR
DOOR PAIR WITH TRANSOM ELEVATION

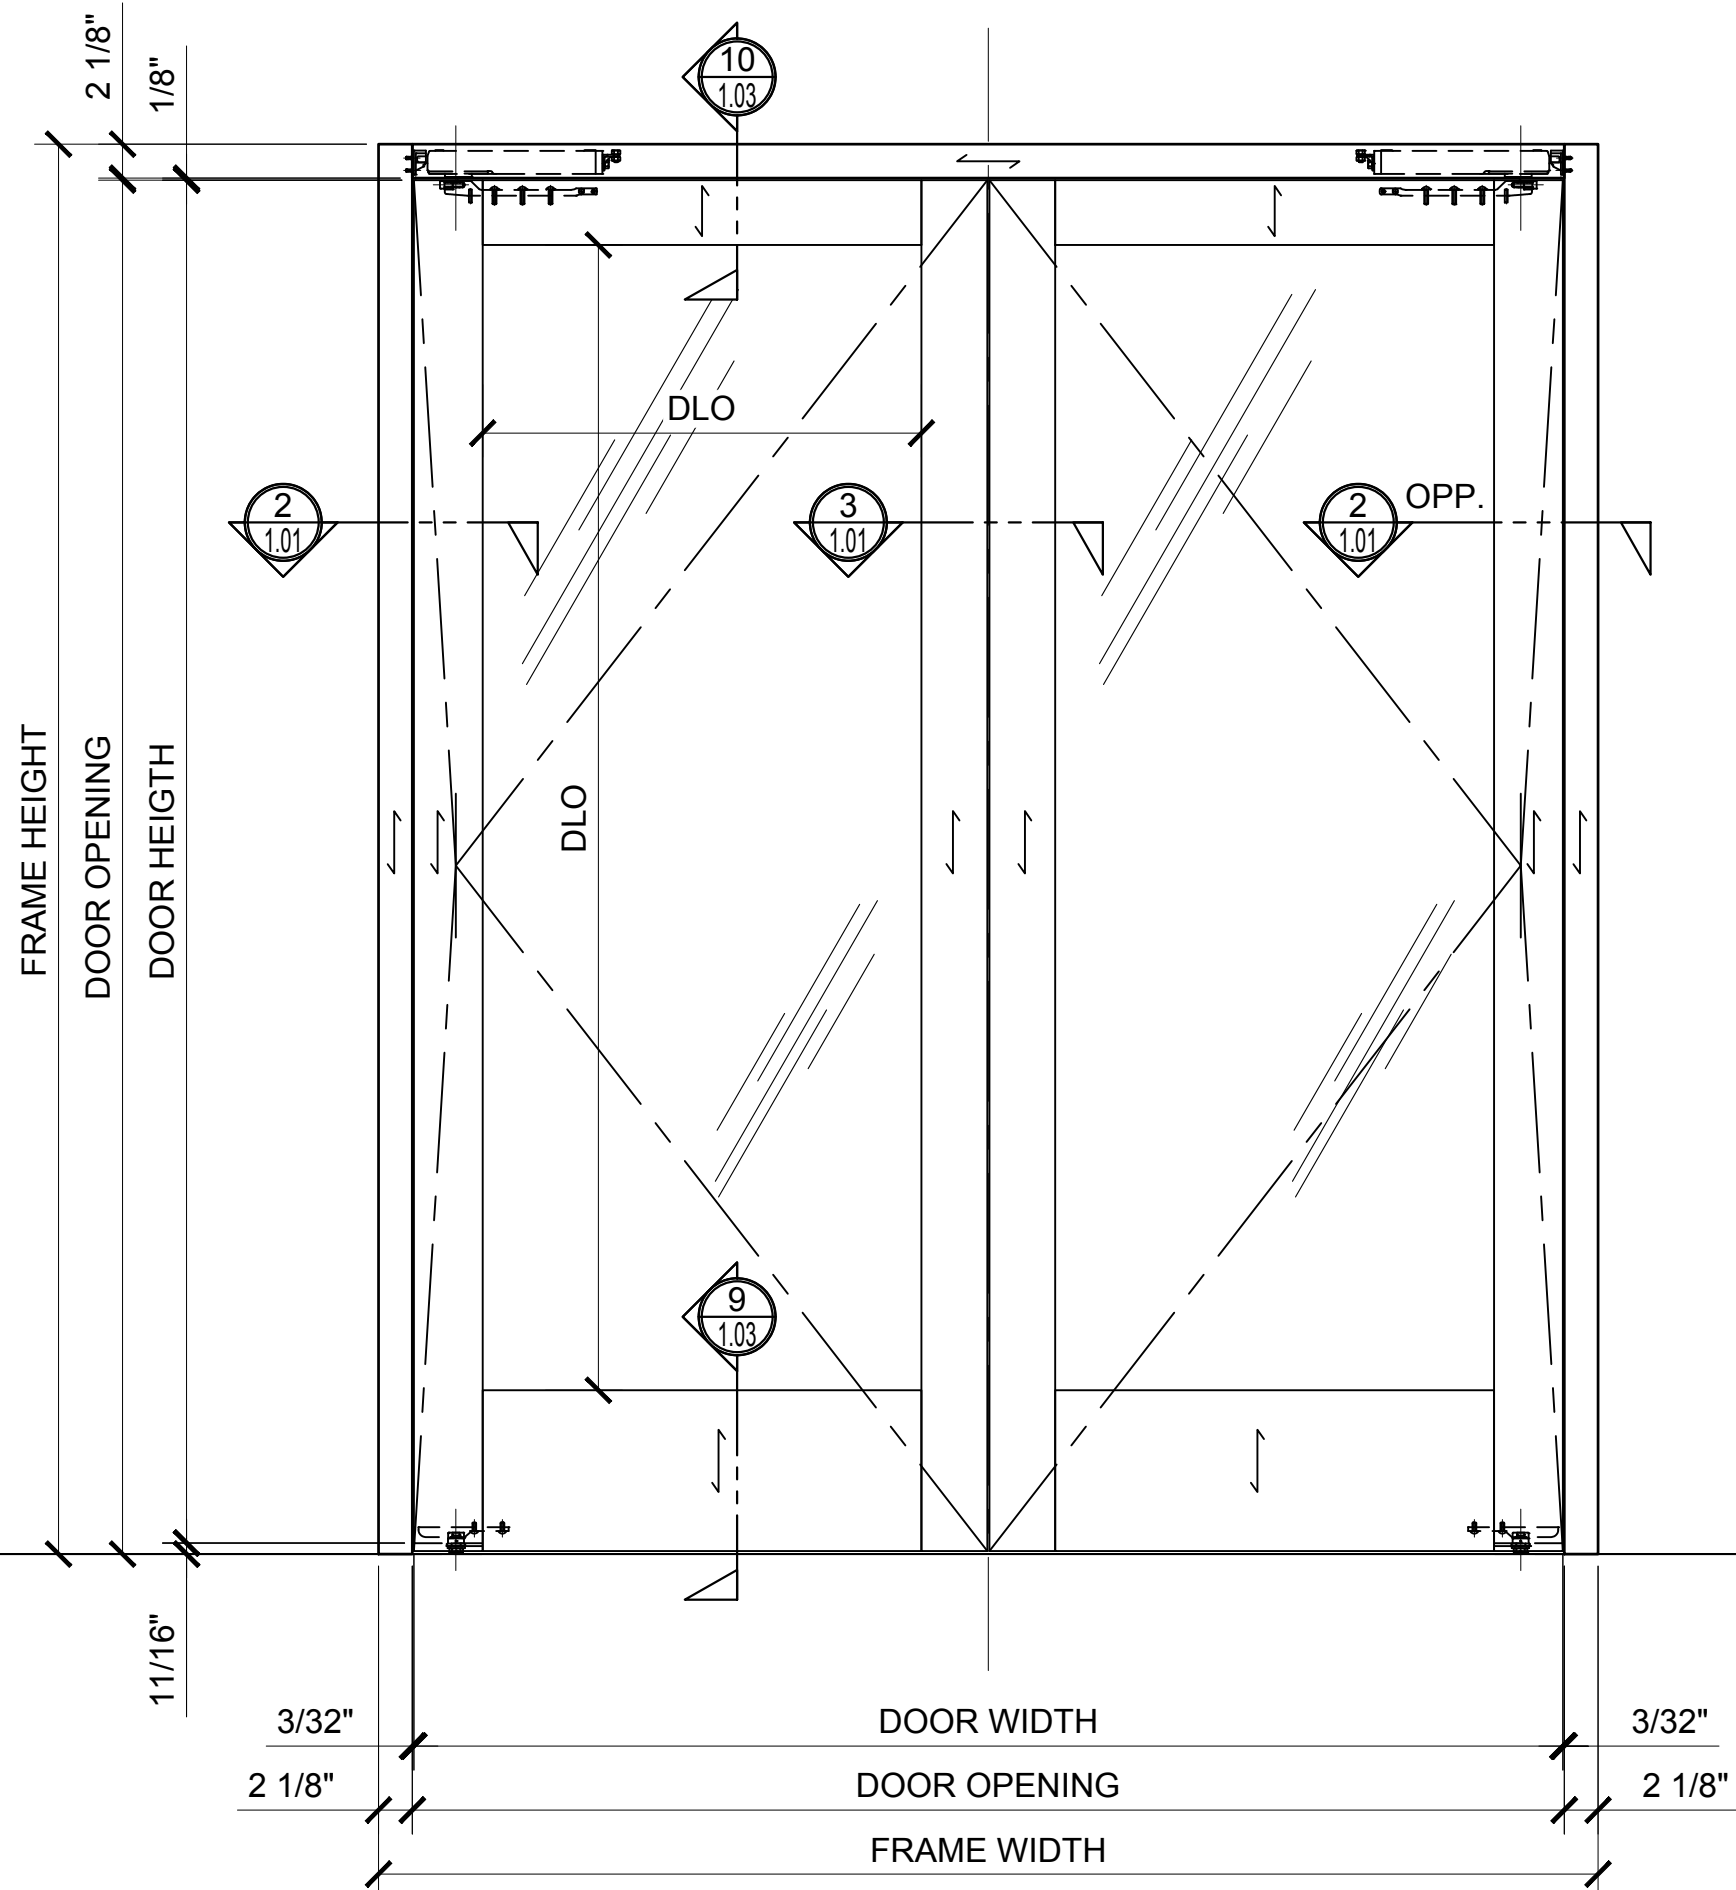


CRL PLATINUM SERIES CLAD ALUMINUM FULL FRAMED DOOR
DOOR PAIR ELEVATION

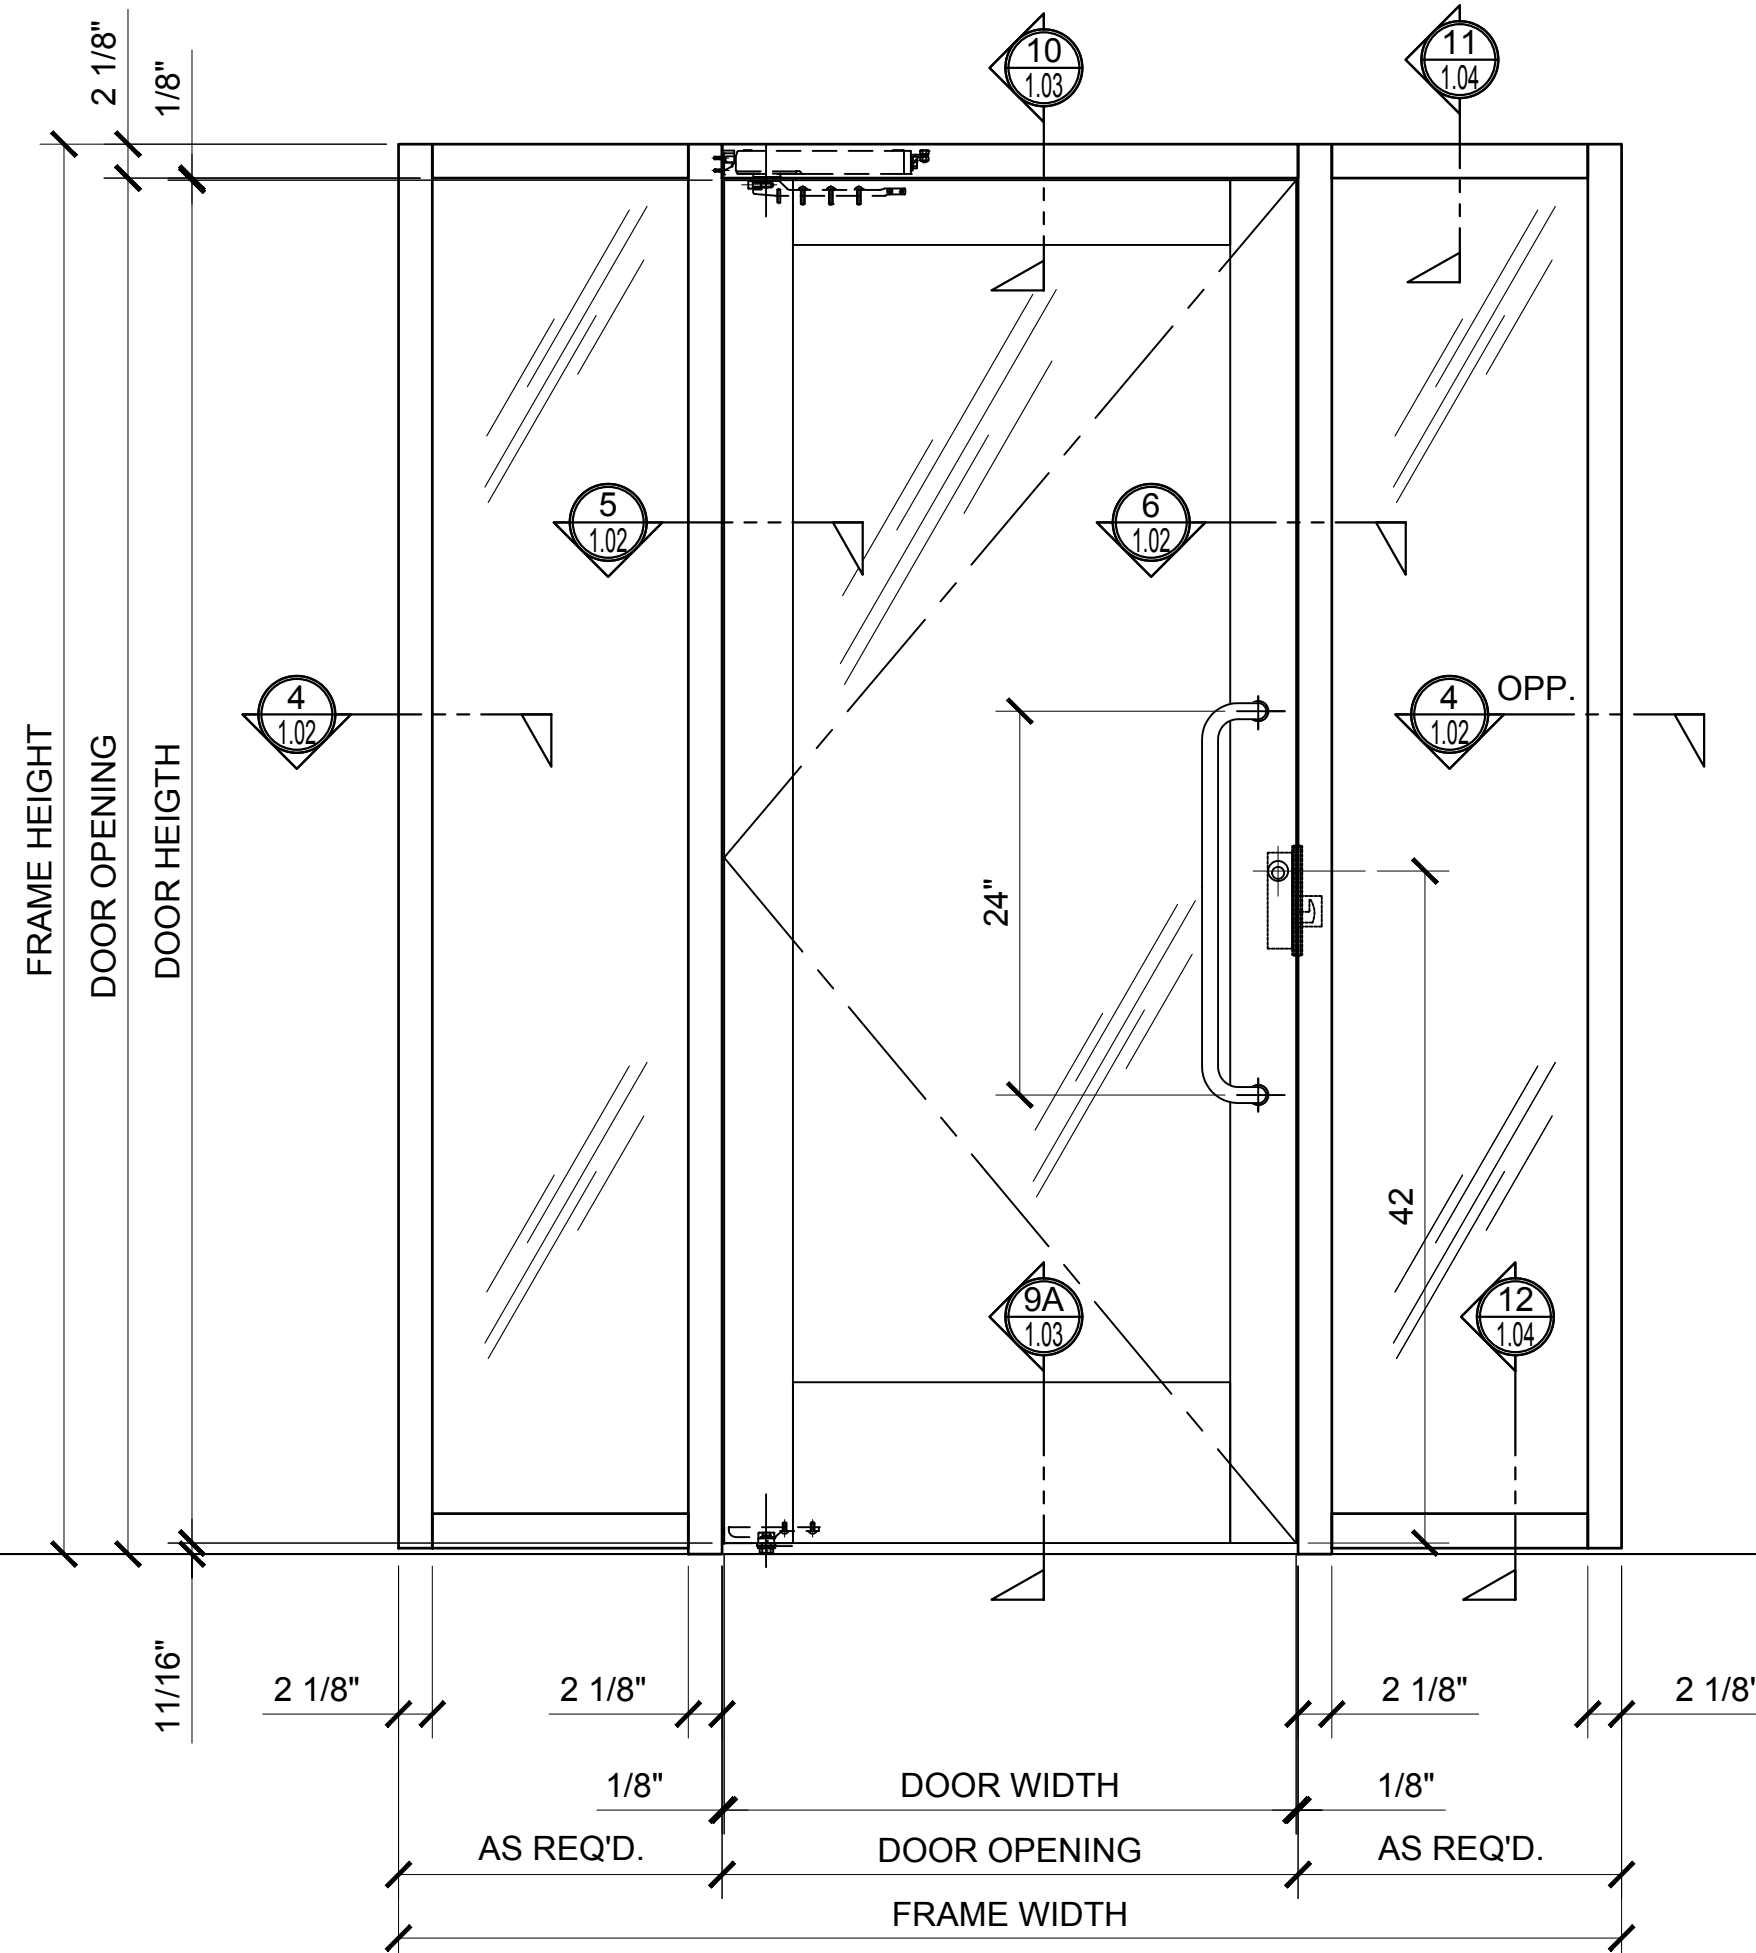

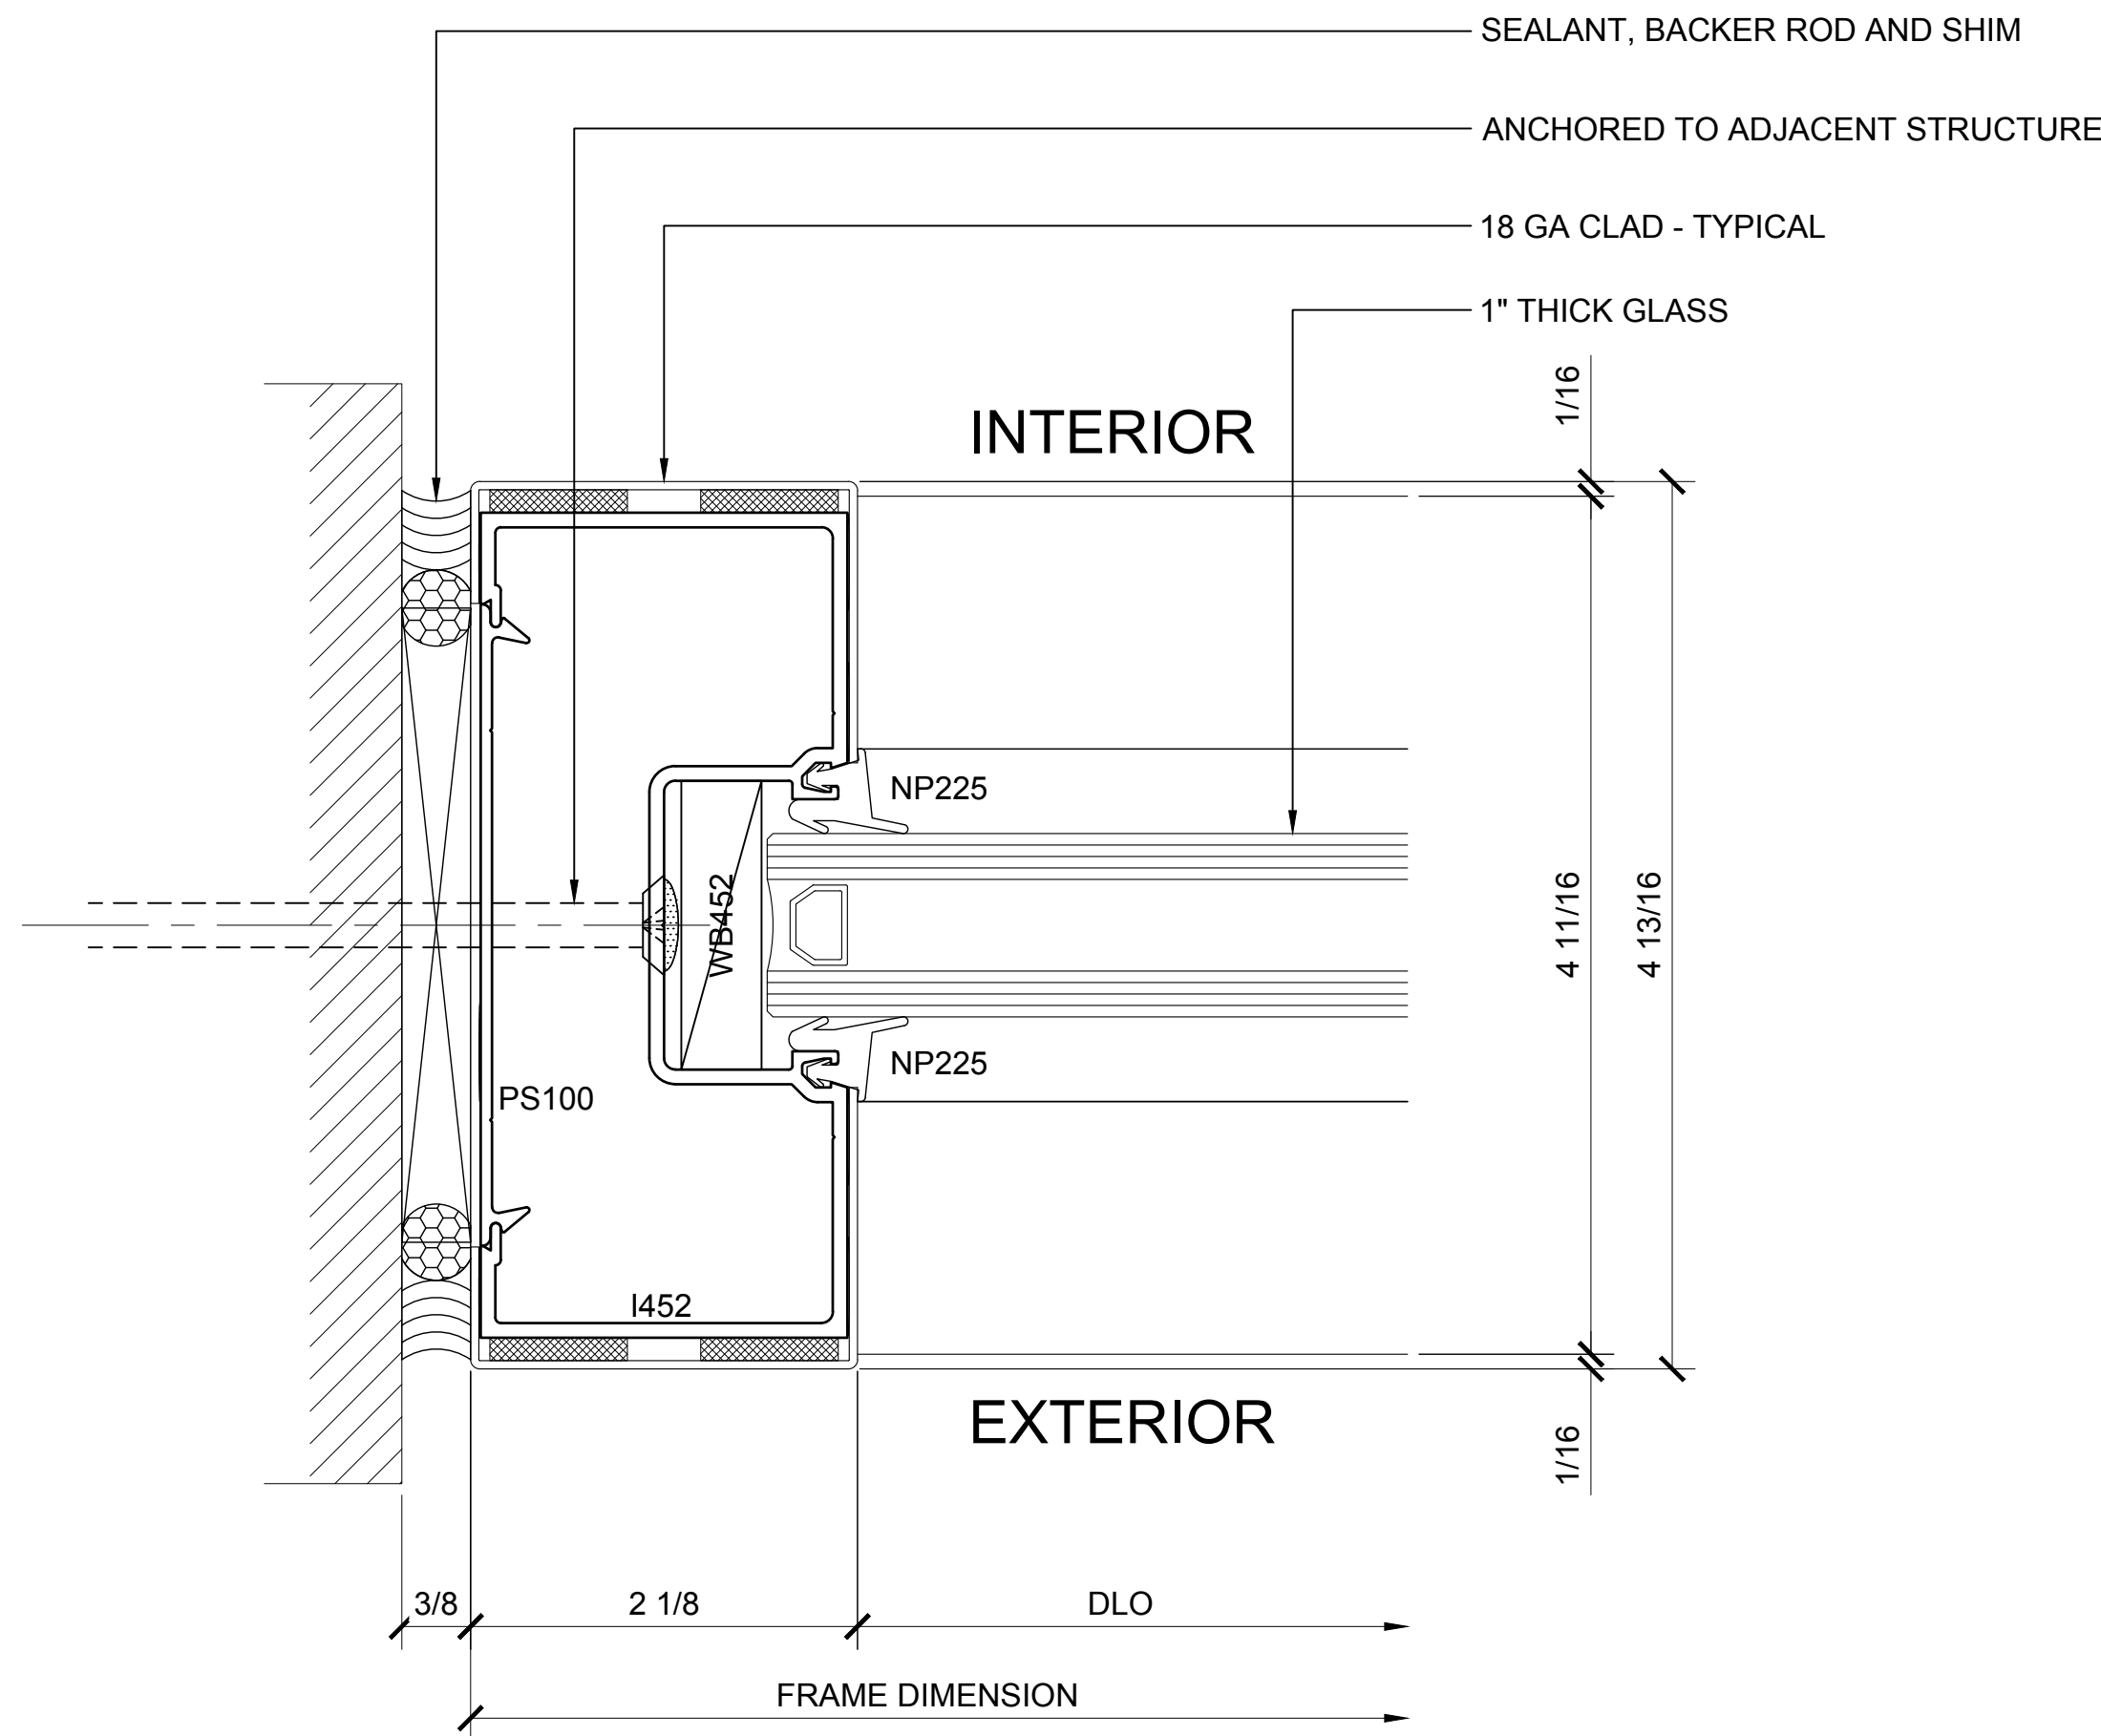


① JAMB DETAIL AT TRANSOM

ARCH REF: 1'-0"=1'-0"

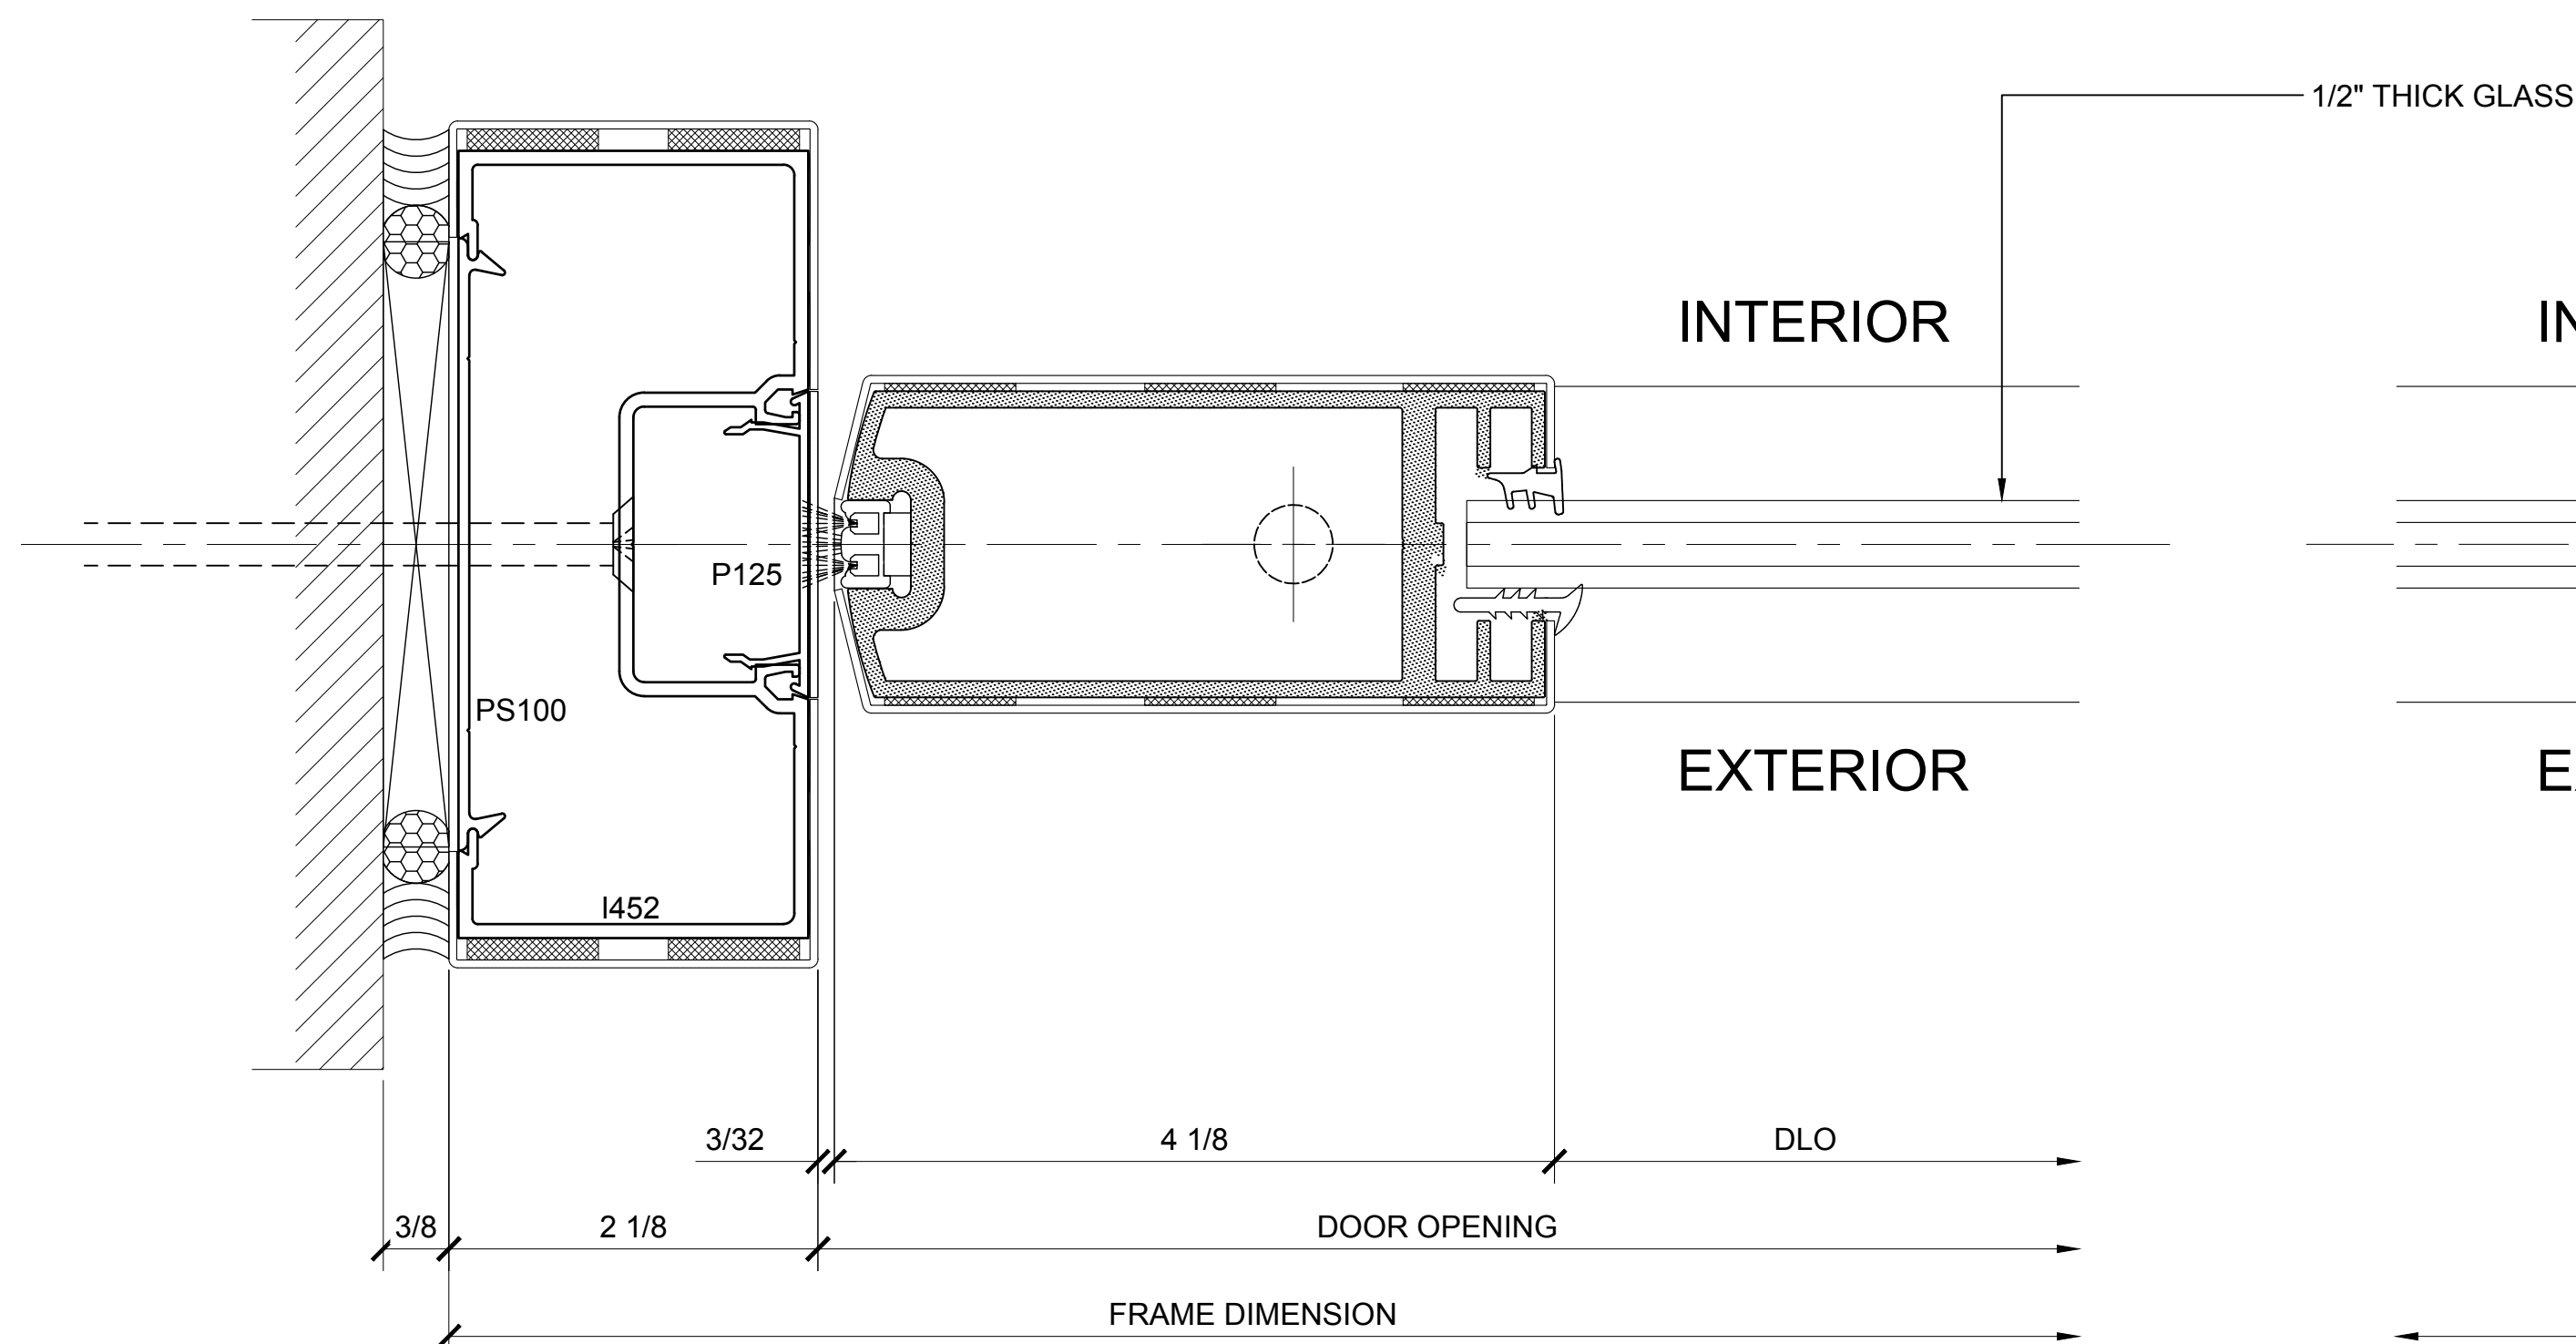


② JAMB DETAIL

ARCH REF: 1'-0"=1'-0"

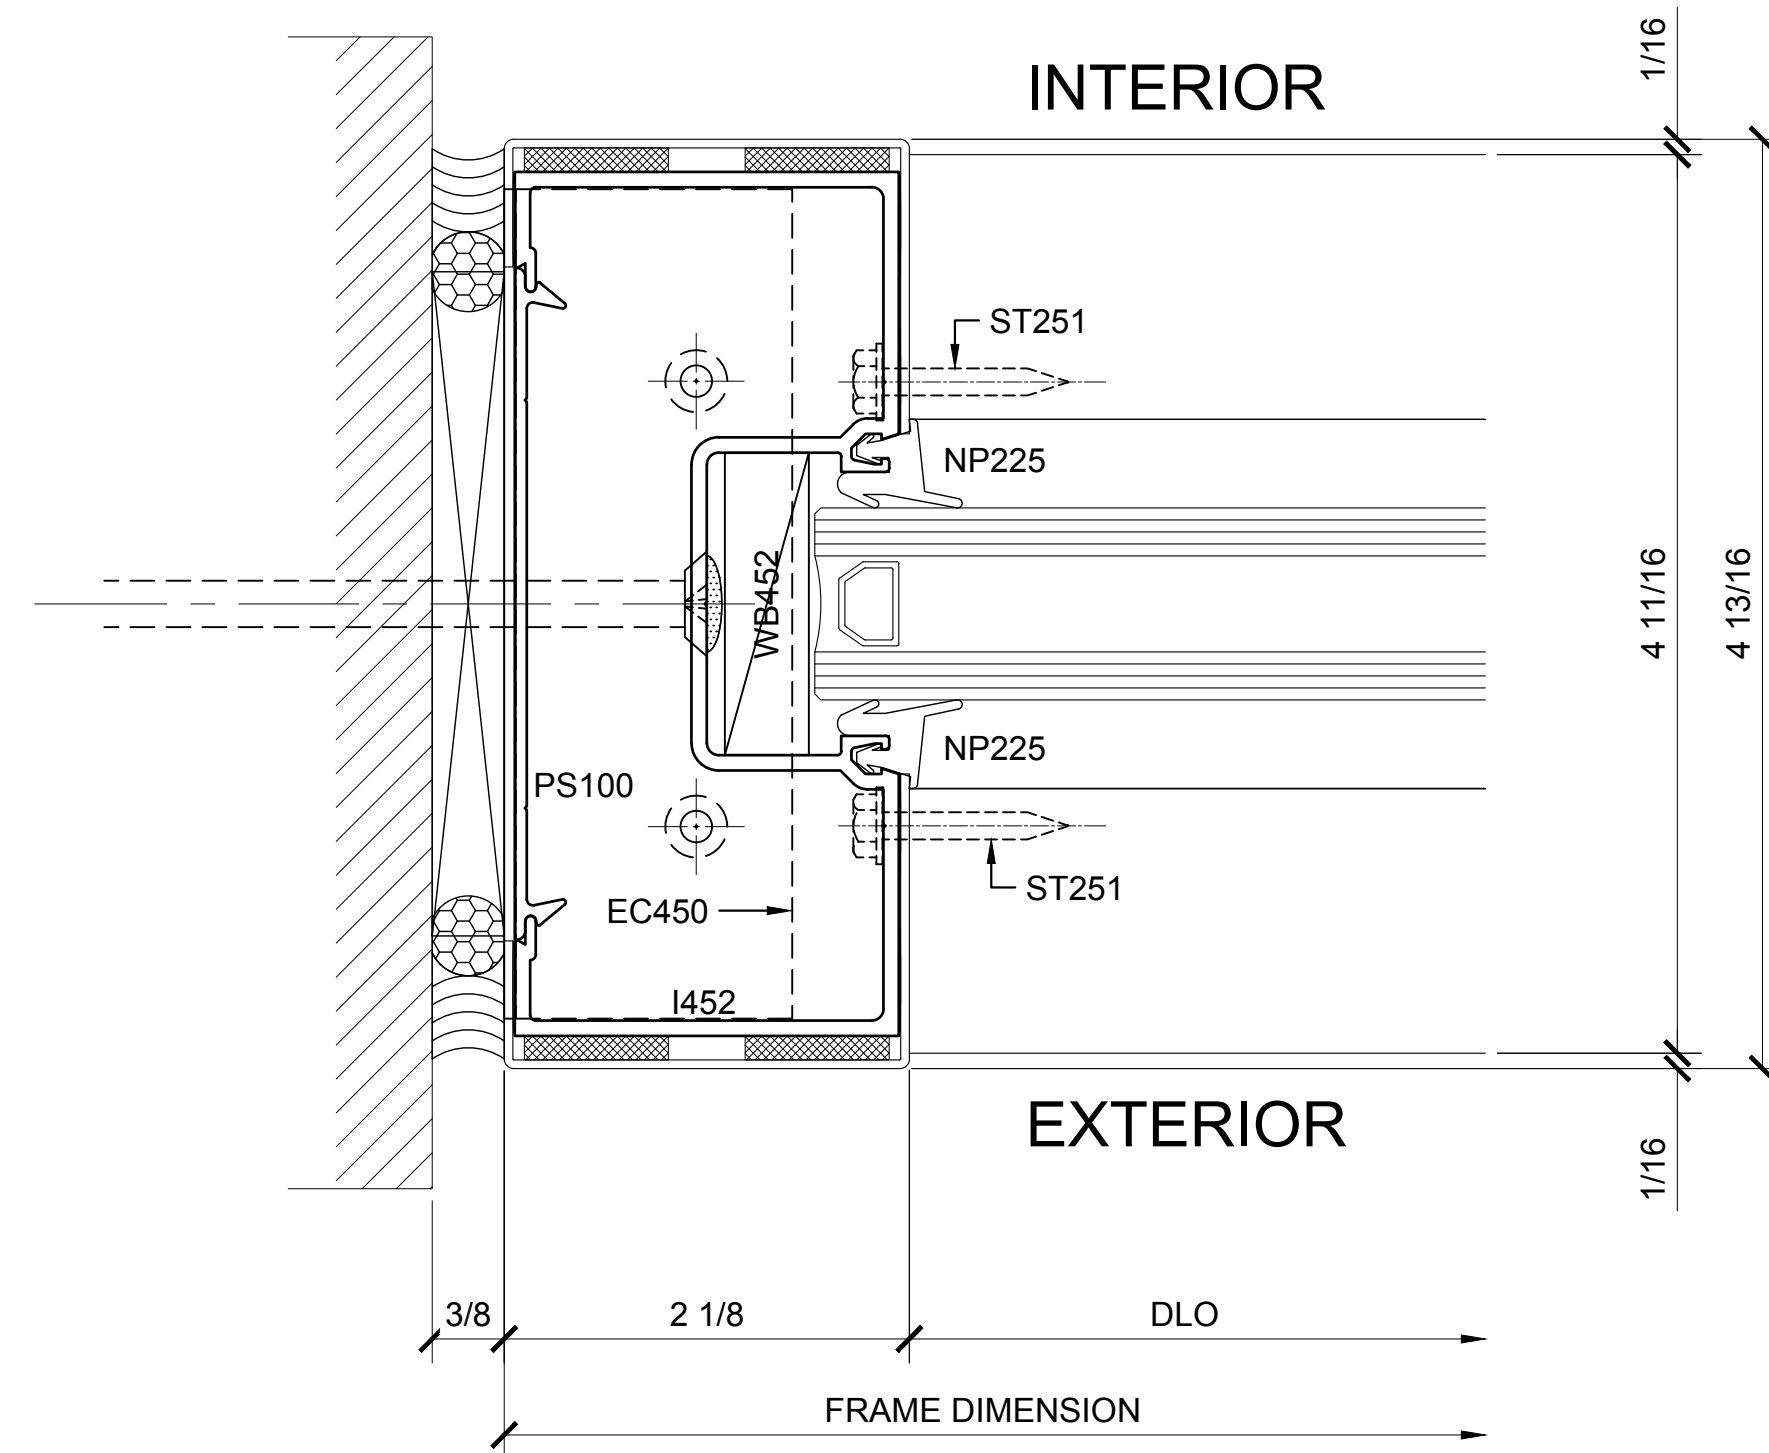

④ JAMB DETAIL AT SIDELIGHT

ARCH REF: 1'-0"=1'-0"

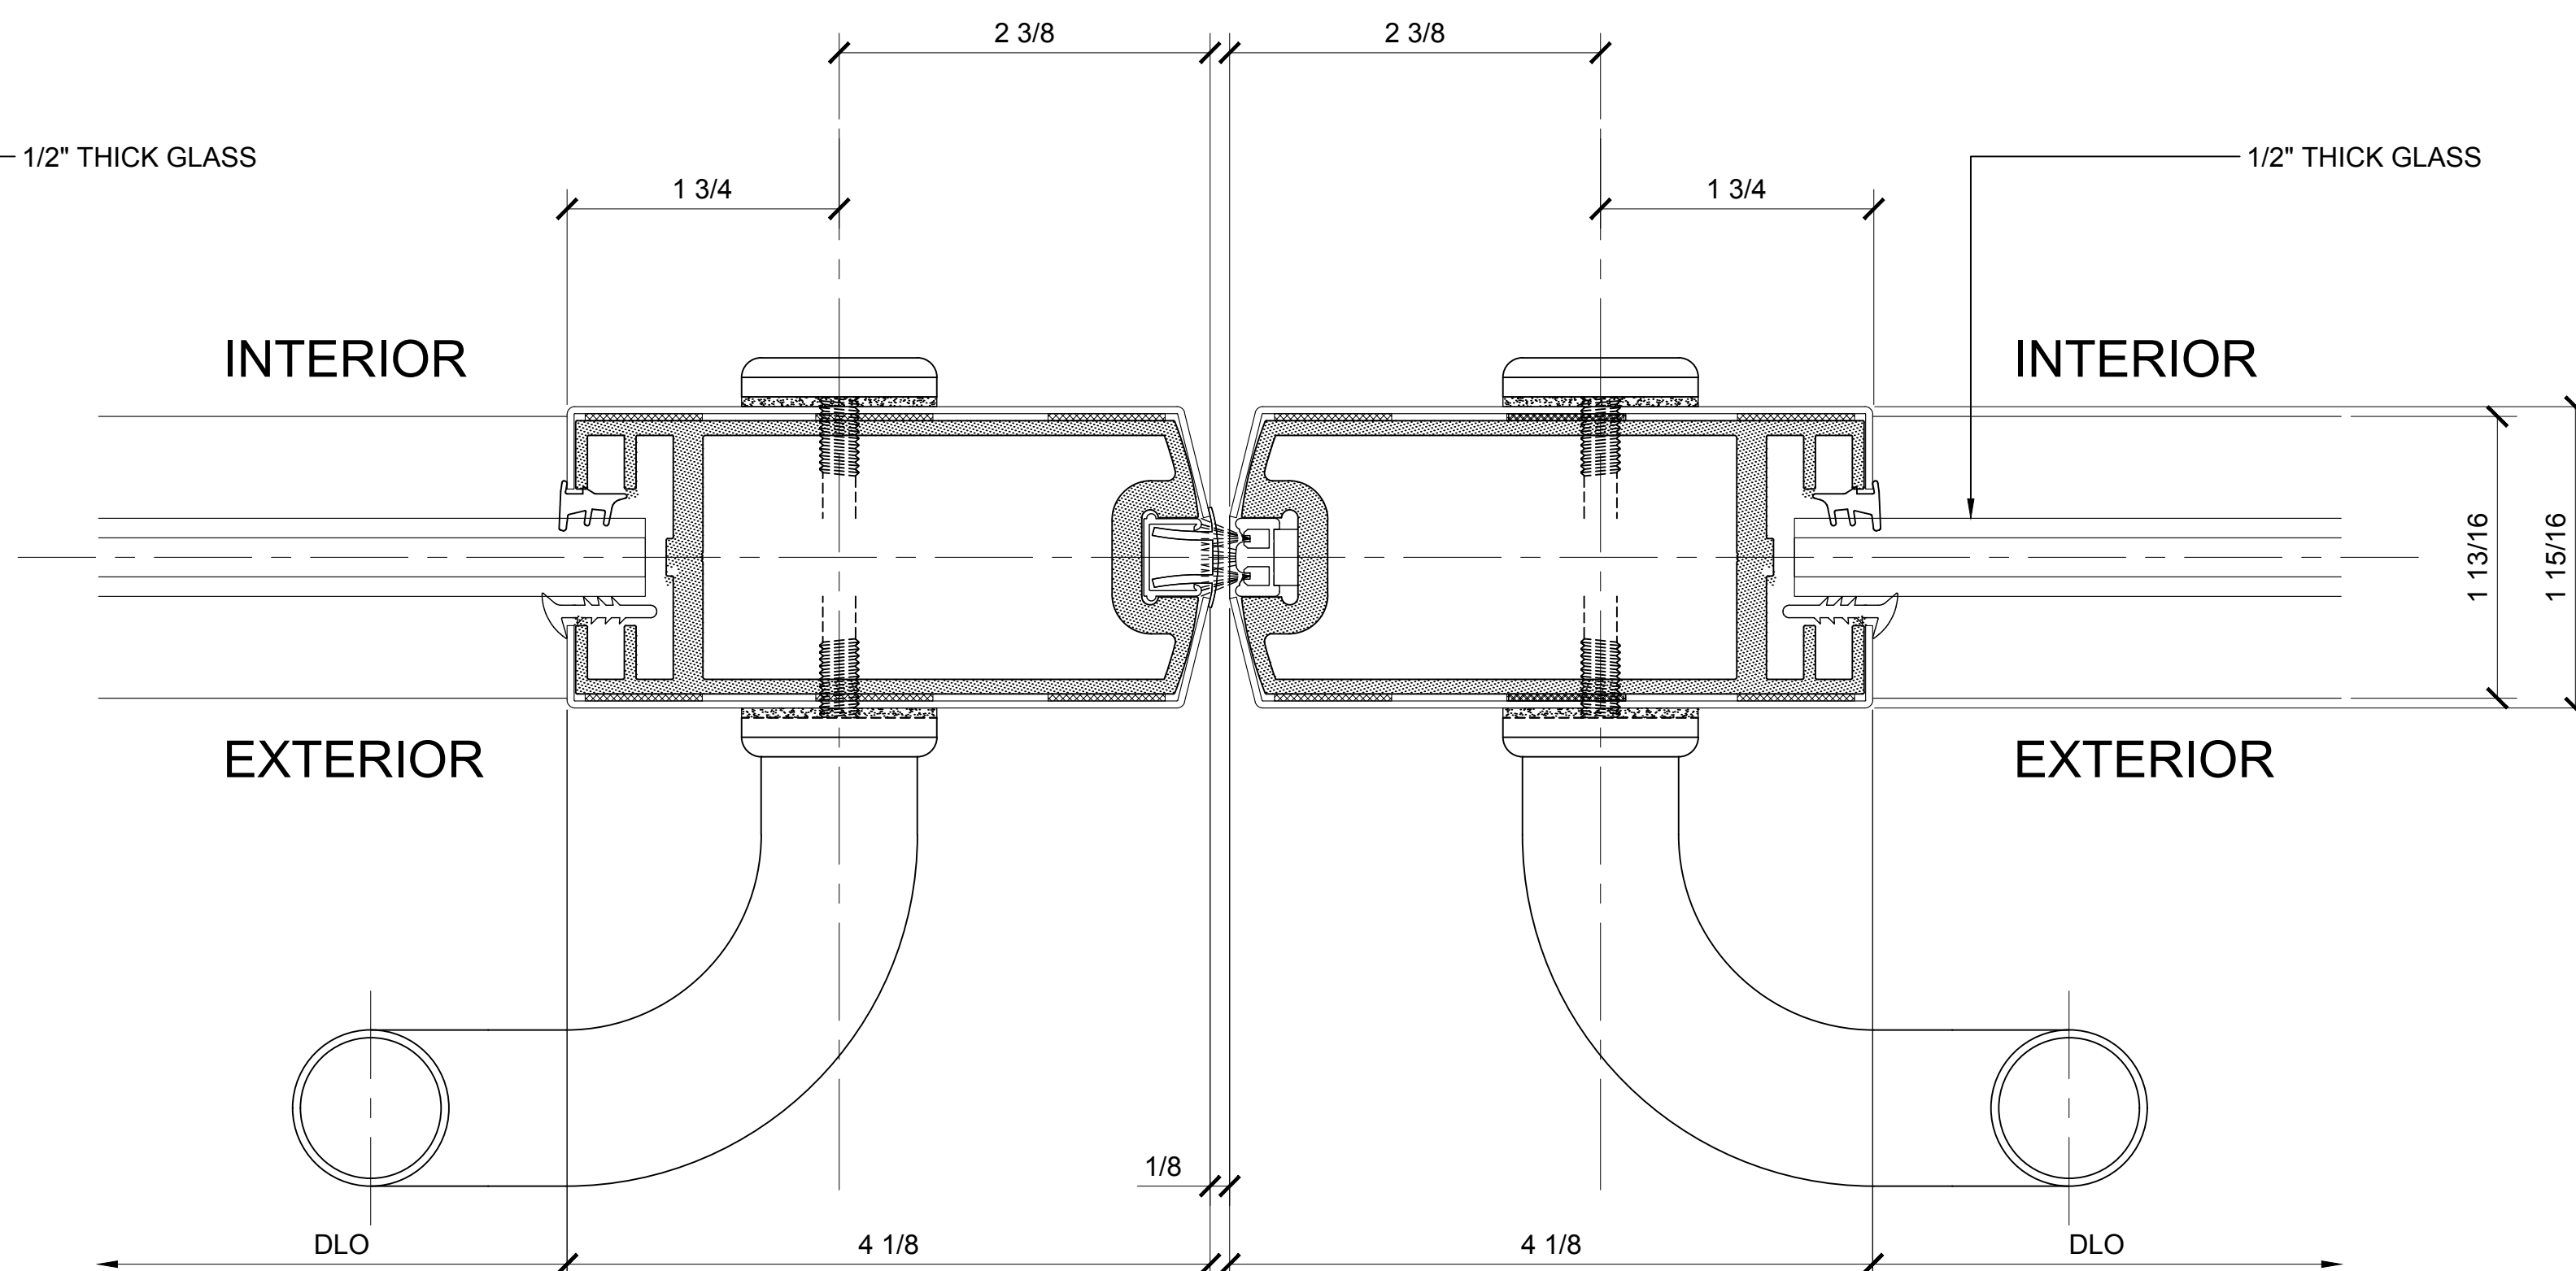

③ MEETING STILES DETAIL

ARCH REF: 1'-0"=1'-0"



Revisions By:

CRL
ALUMINUM
C.R. LAURENCE CO. ARCHITECTURAL PRODUCTS
2503 E. Vernon Avenue, Los Angeles, CA 90058-1897
PH (800) 421-6144 FX (800) 597-7301 www.crlaurence.com

Description:
CRL PLATINUM SERIES
CLAD ALUMINUM FULL
FRAMED DOOR RAIL & STILE

Drawn By: TMG
Date: 10/31/14
Scale: AS NOTED
File Name: PLATINUM SERIES ALUM FF-RAIL & STILE.dwg
Sheet

1.01

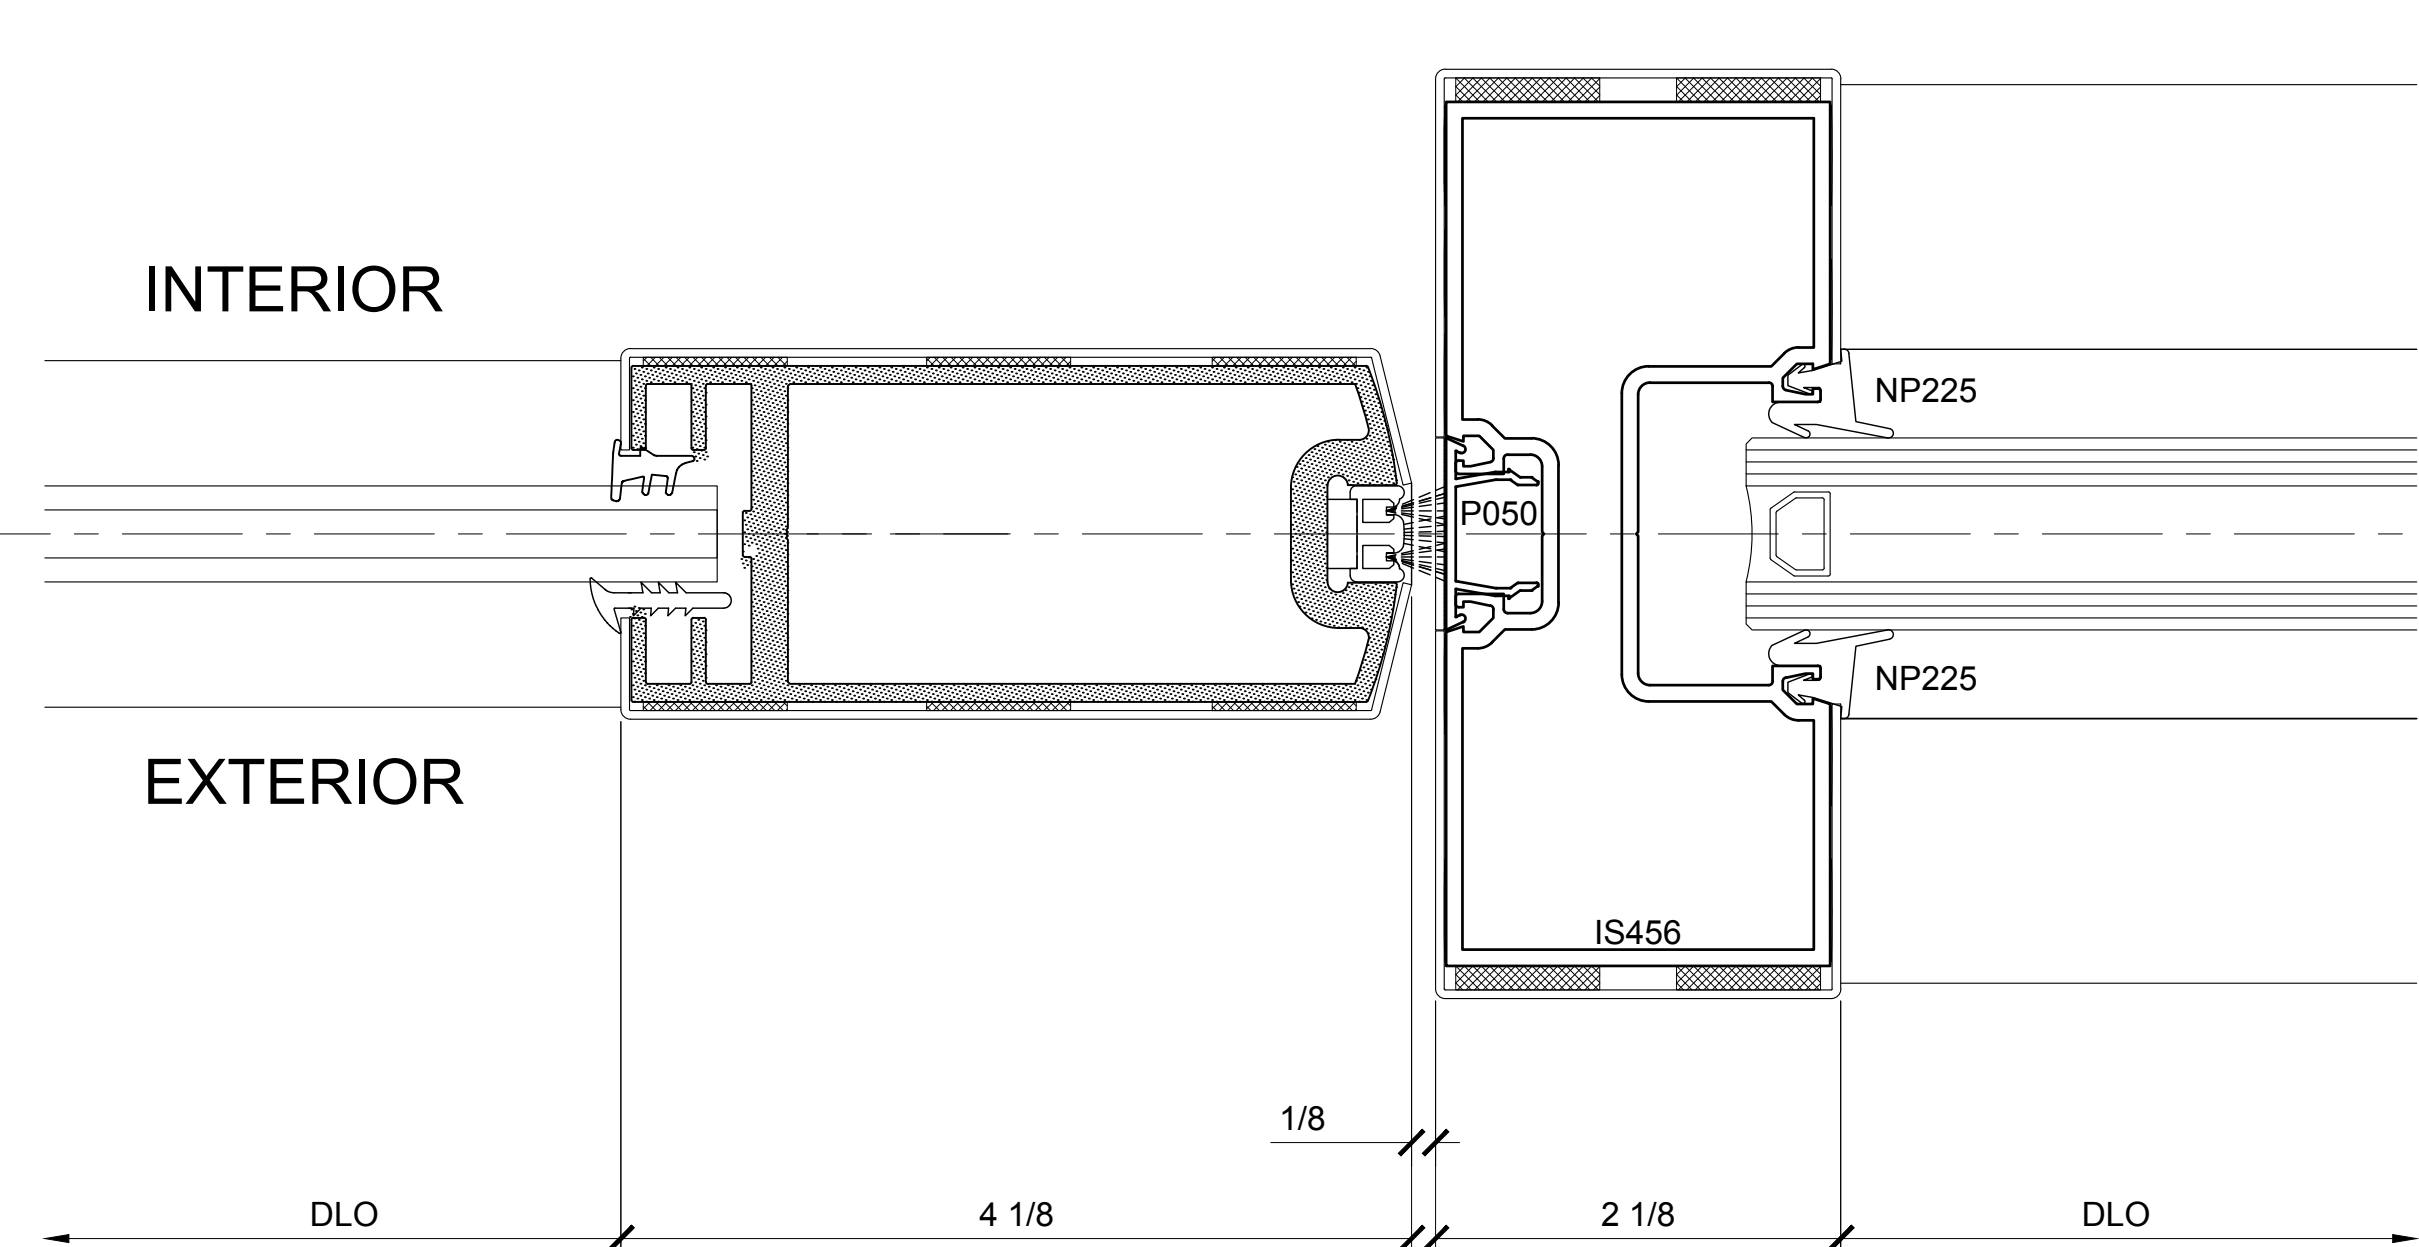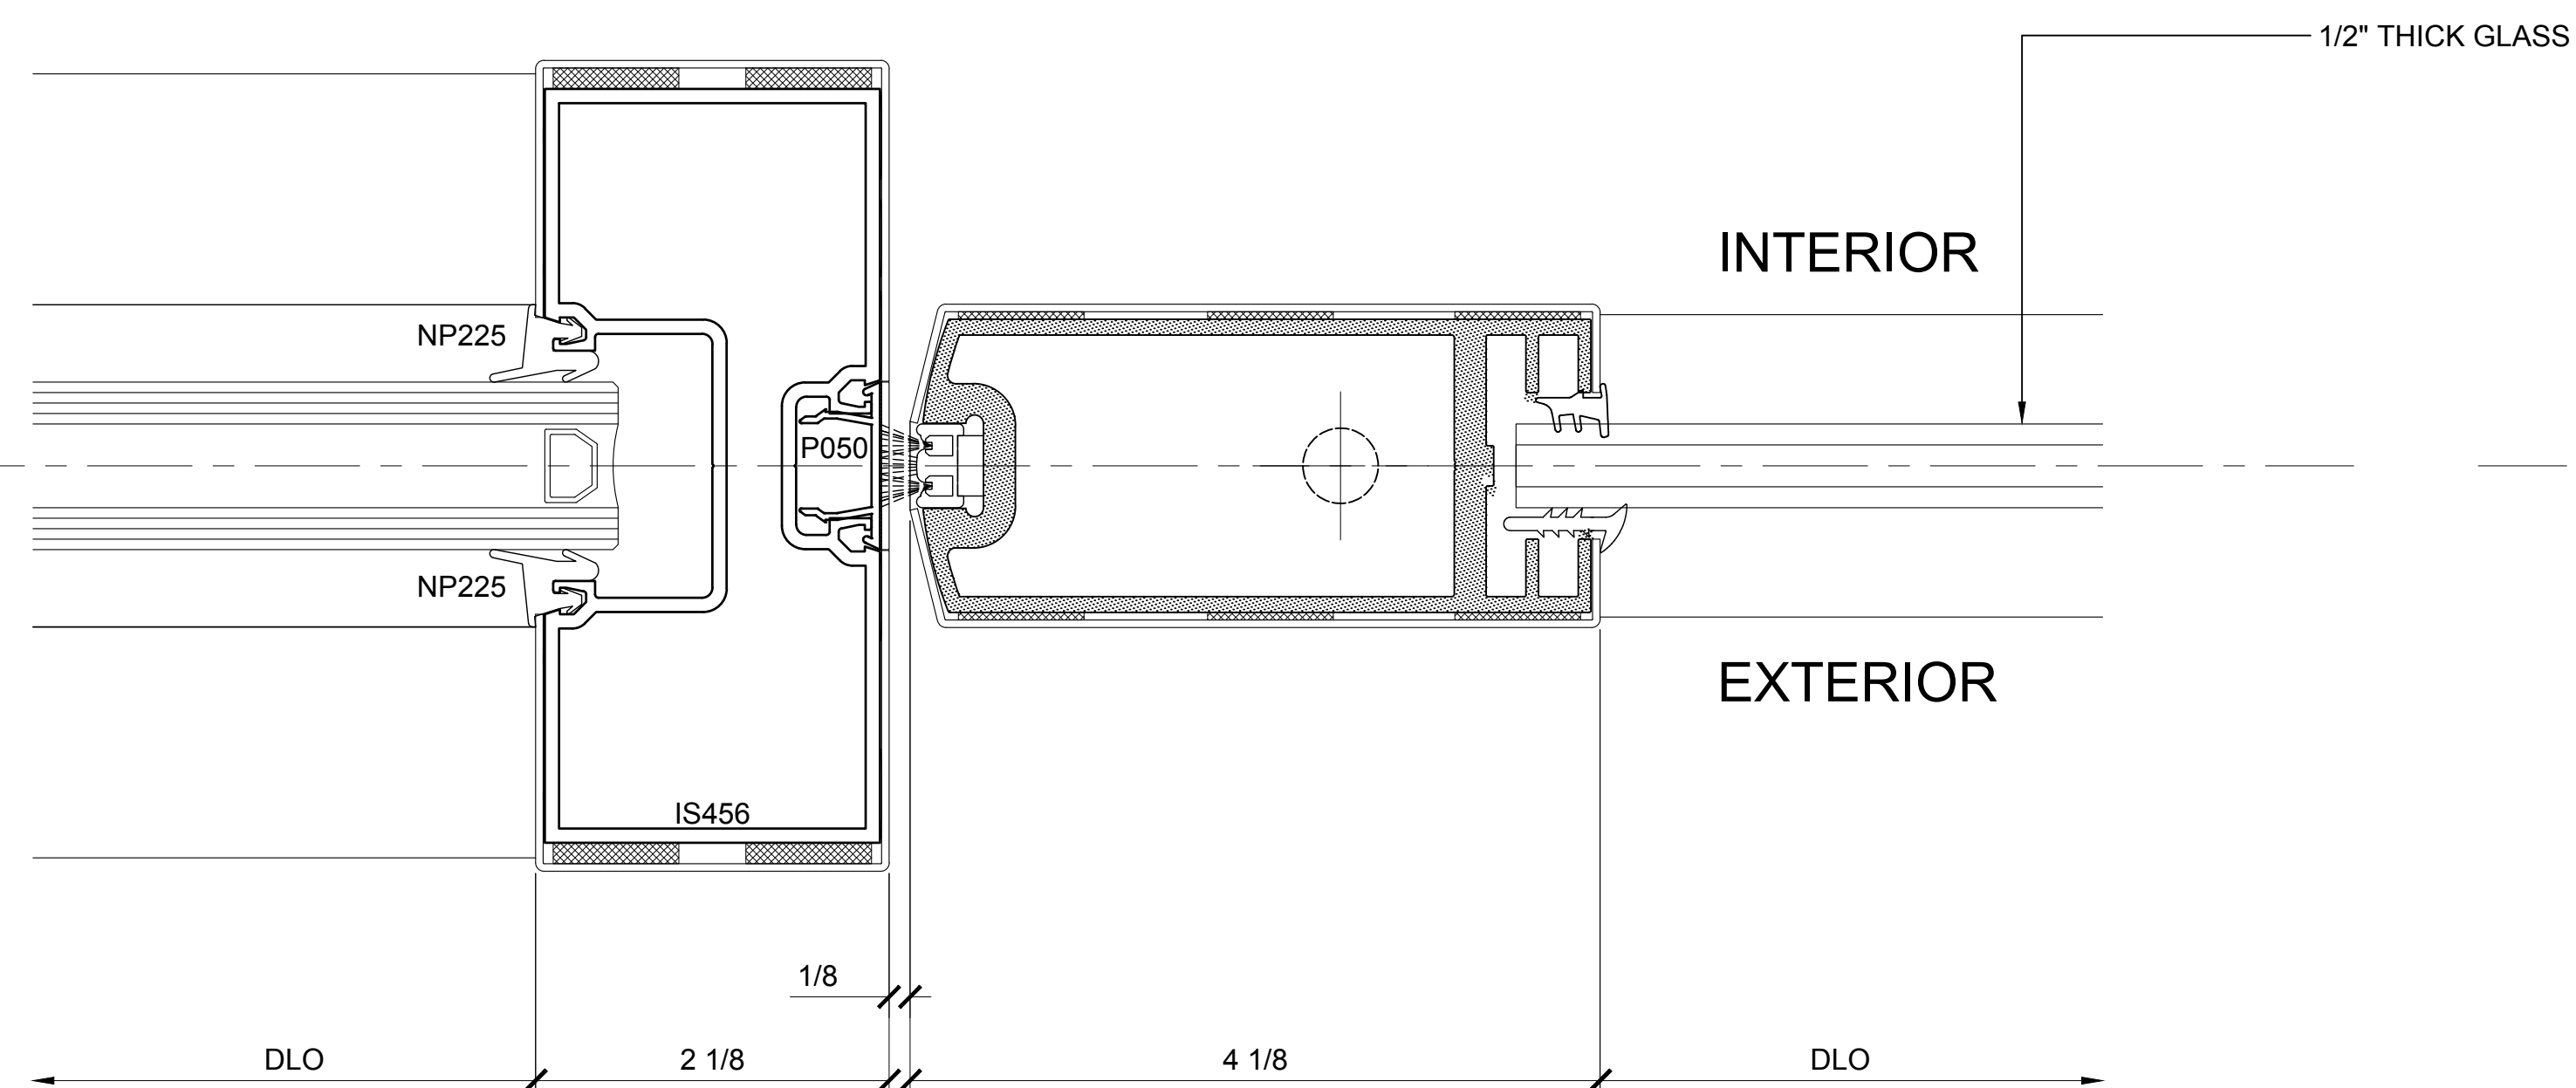

Revisions By:



2503 E. Vernon Avenue, Los Angeles, C.A 90058-1897
PH (800)-421-6144 FX: 800-587-7501 www.claurence.com

Discription:

CRL PLATINUM SERIES
CLAD ALUMINUM FULL
FRAMED DOOR RAIL & STILE

Drawn By: TMG


Date: 10/31/14

Scale:	AS NOTED
--------	----------


File Name:
PLATINUM SERIES ALUM FF-RAIL & STILE.dwg

Sheet


1.02

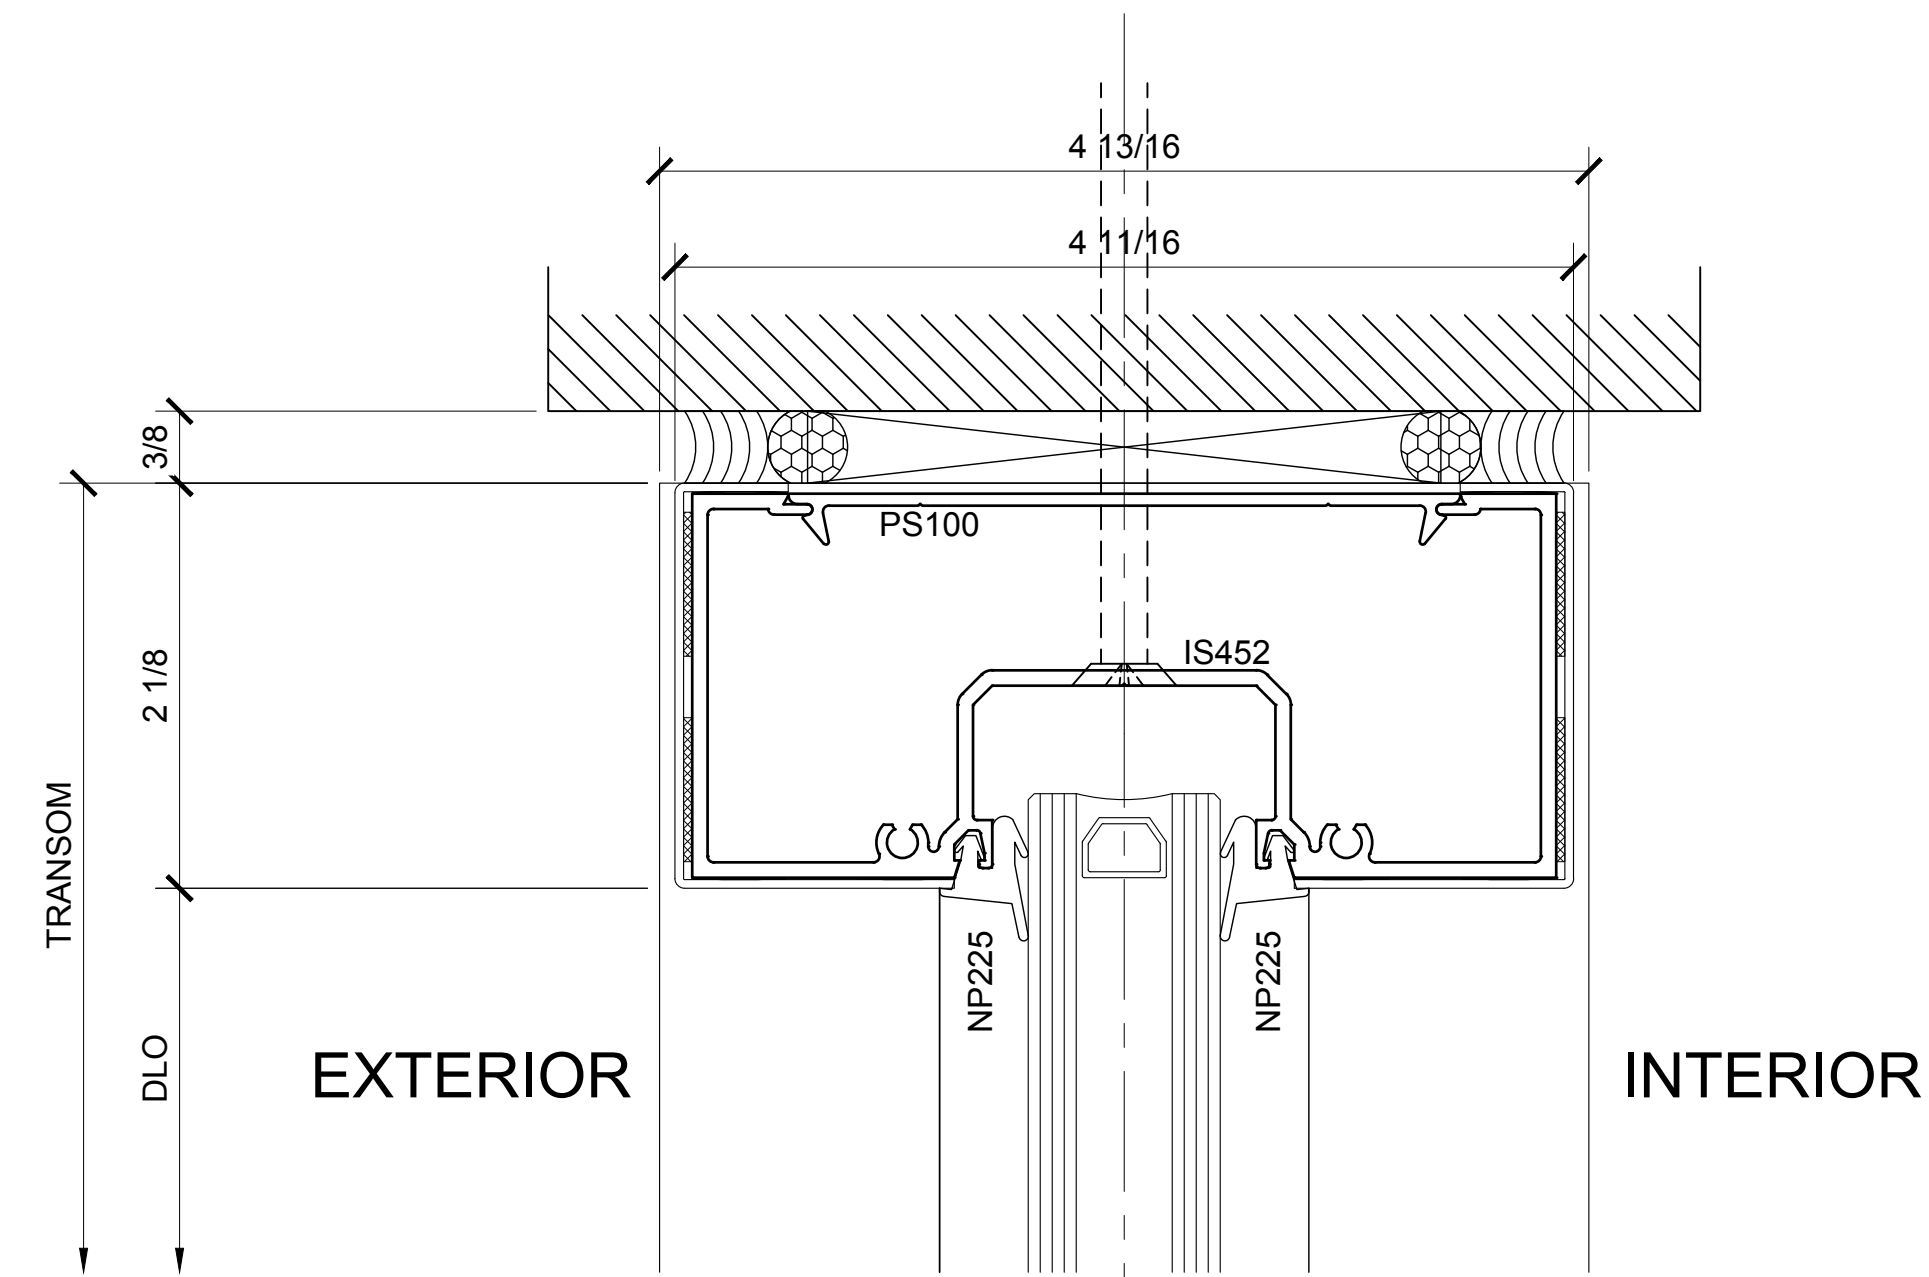

7 TRANSOM HEAD DETAIL
 ARCH REF: 1'-0"=1'-0"

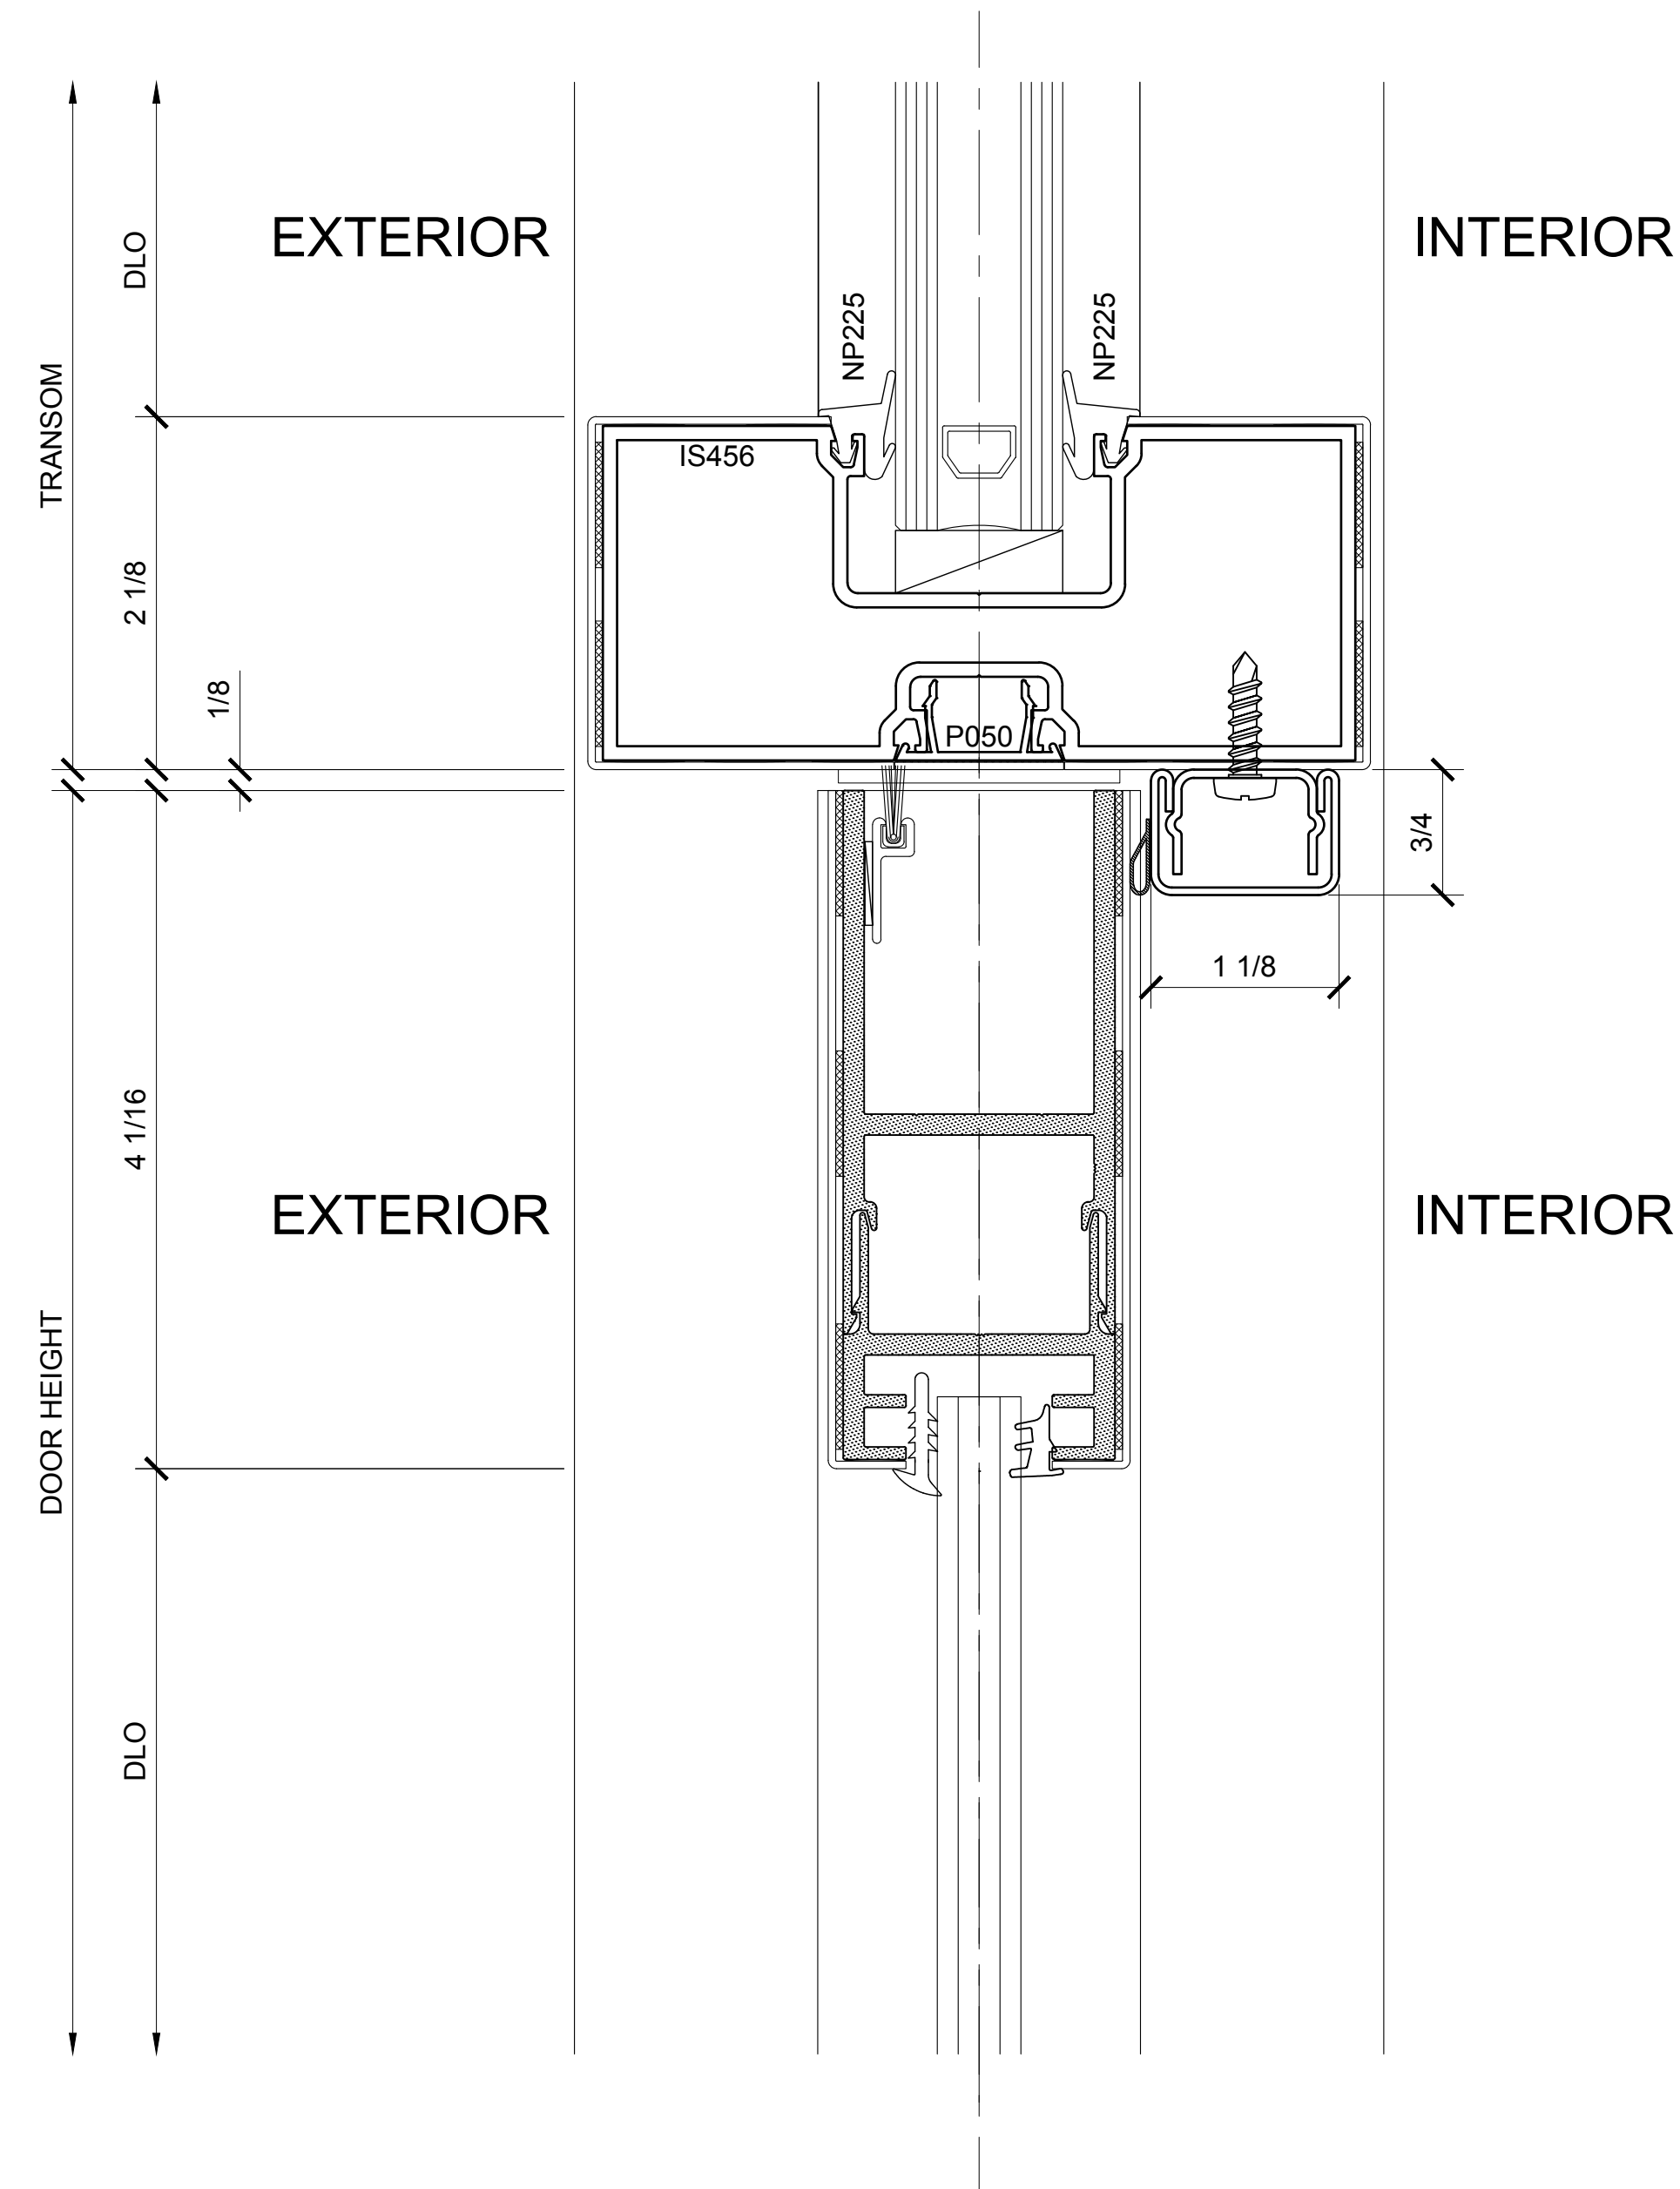

8 DOOR HEAD DETAIL AT TRANSOM
 ARCH REF: 1'-0"=1'-0"

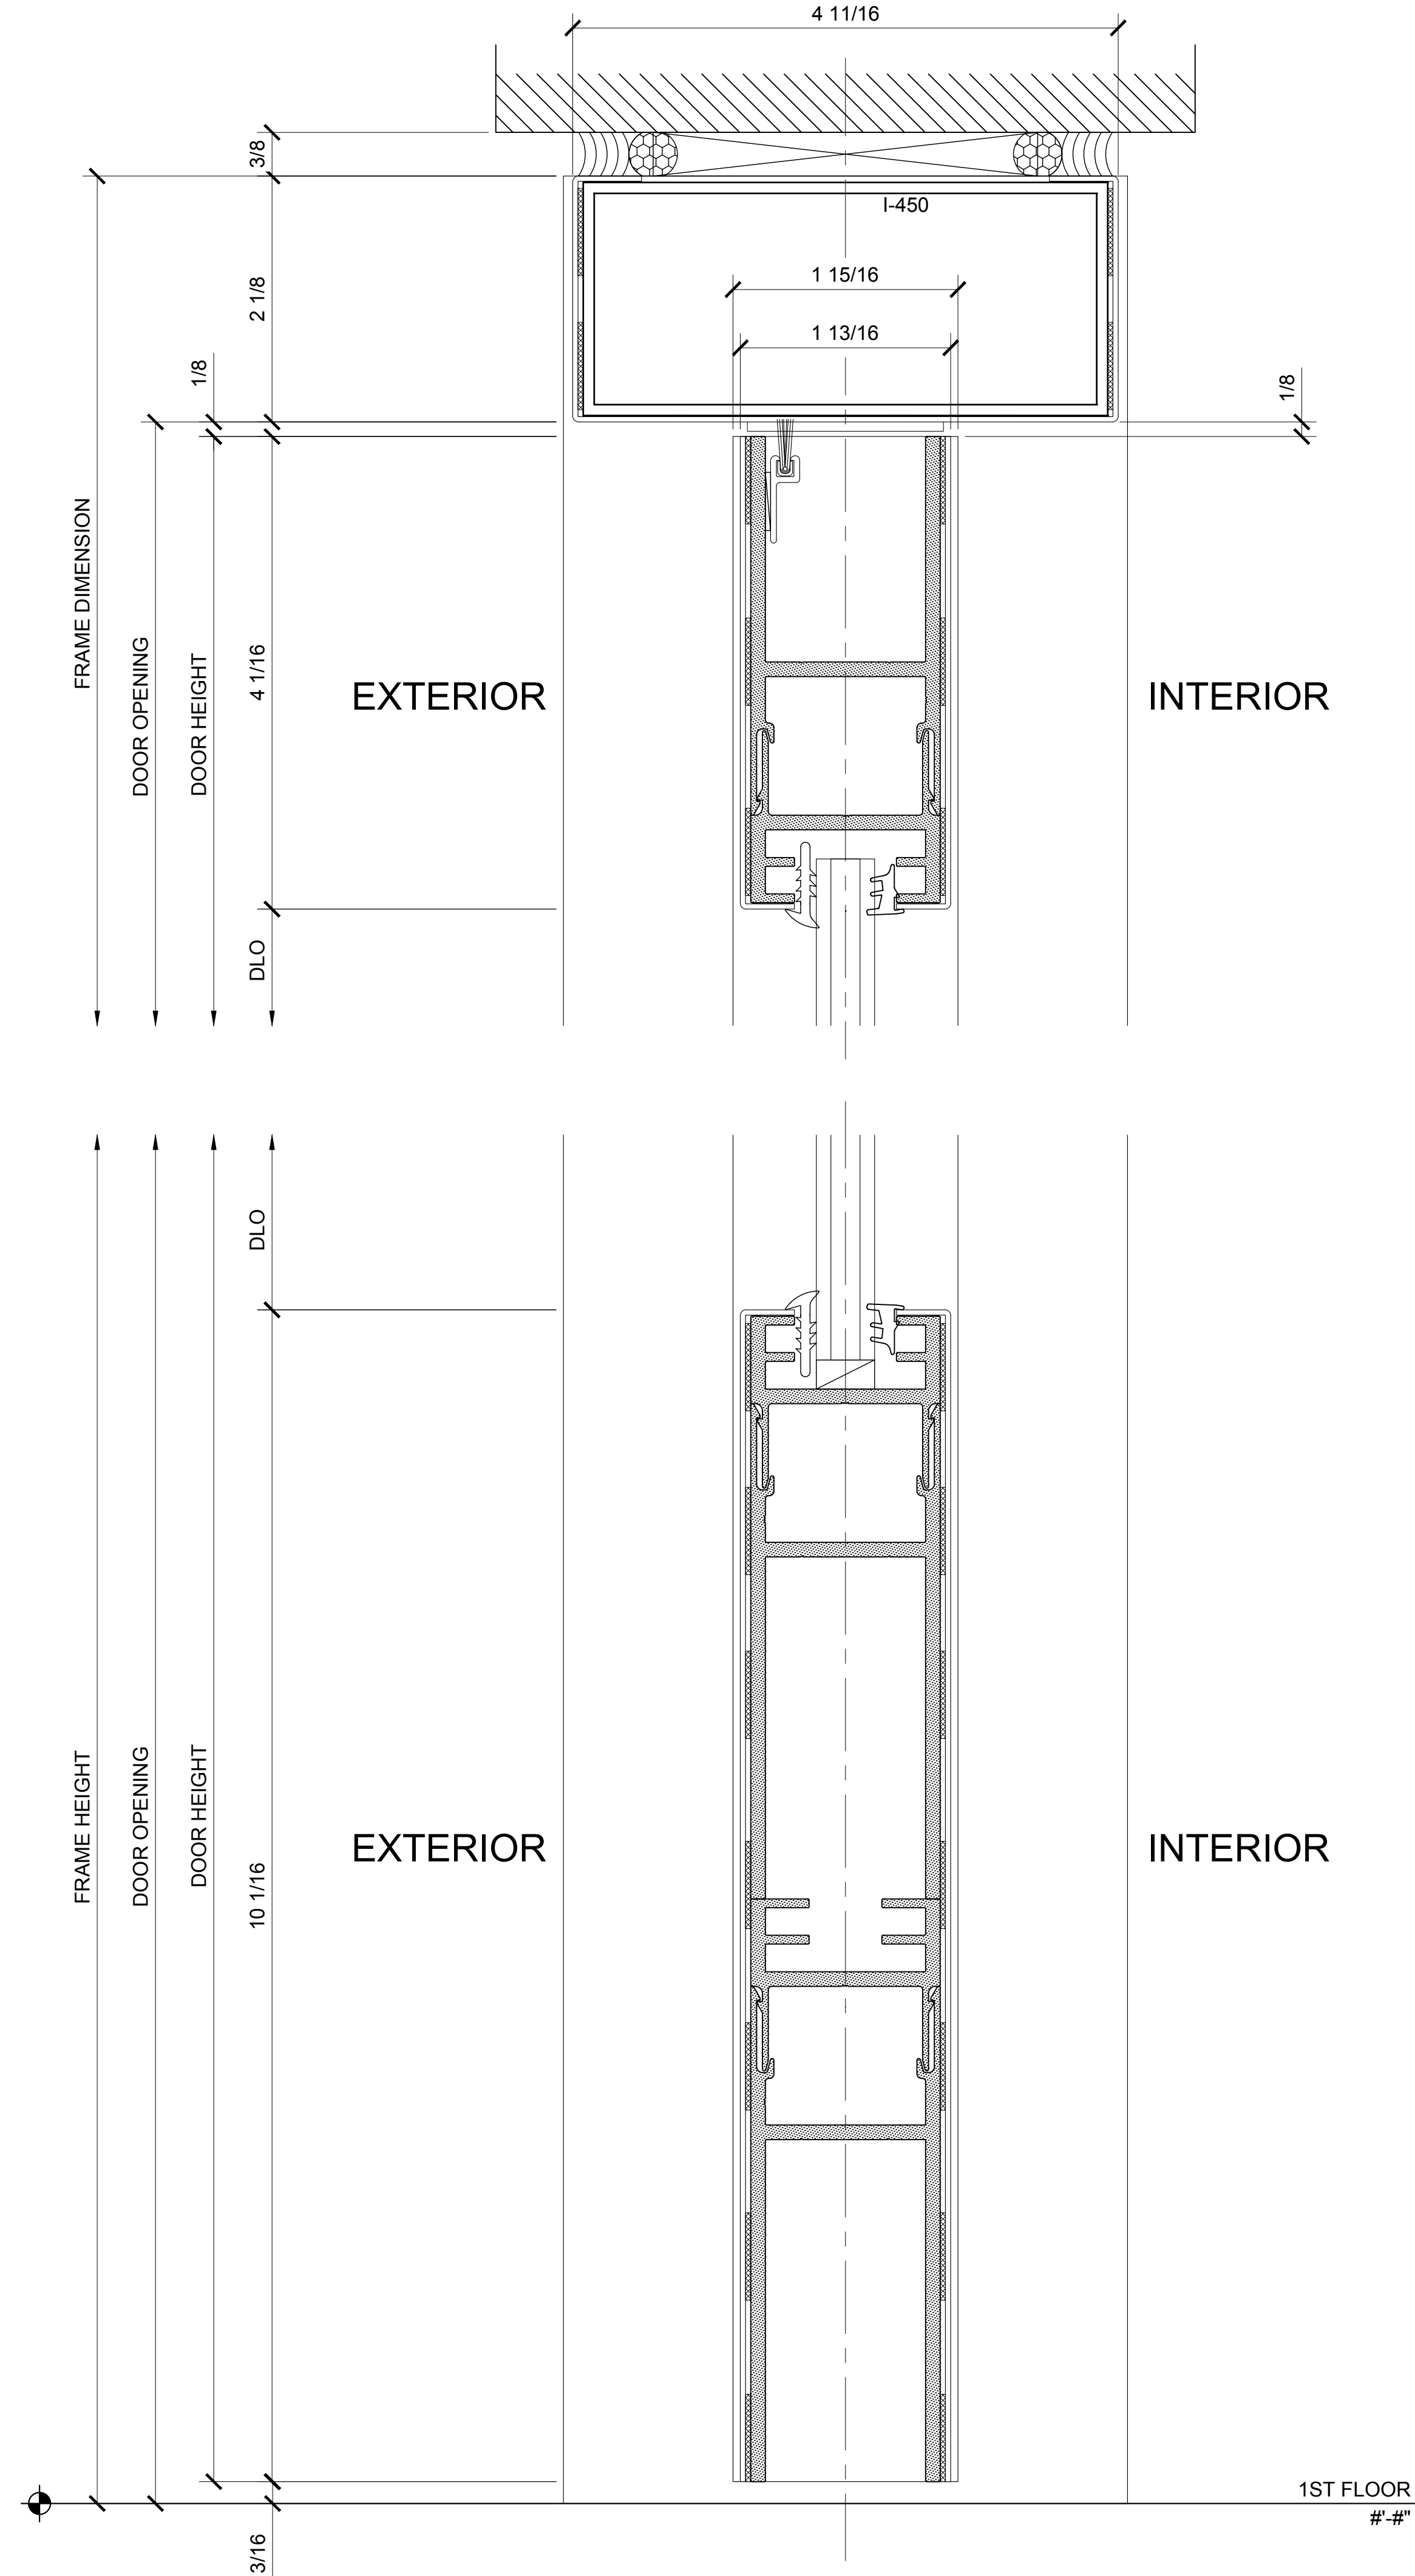

Revisions By:

CRL ALUMINUM
 C.R. LAURENCE CO. ARCHITECTURAL PRODUCTS
 2503 E. Verrill Avenue, Los Angeles, CA 90058-1897
 PH (800) 421-6144 FX 800-597-7301 www.crlaurence.com


Description:

CRL PLATINUM SERIES
 CLAD ALUMINUM FULL
 FRAMED DOOR RAIL & STILE


Drawn By:	TMG
Date:	10/31/14
Scale:	AS NOTED
File Name:	PLATINUM SERIES ALUM FF-RAIL & STILE.dwg

Sheet


1.03

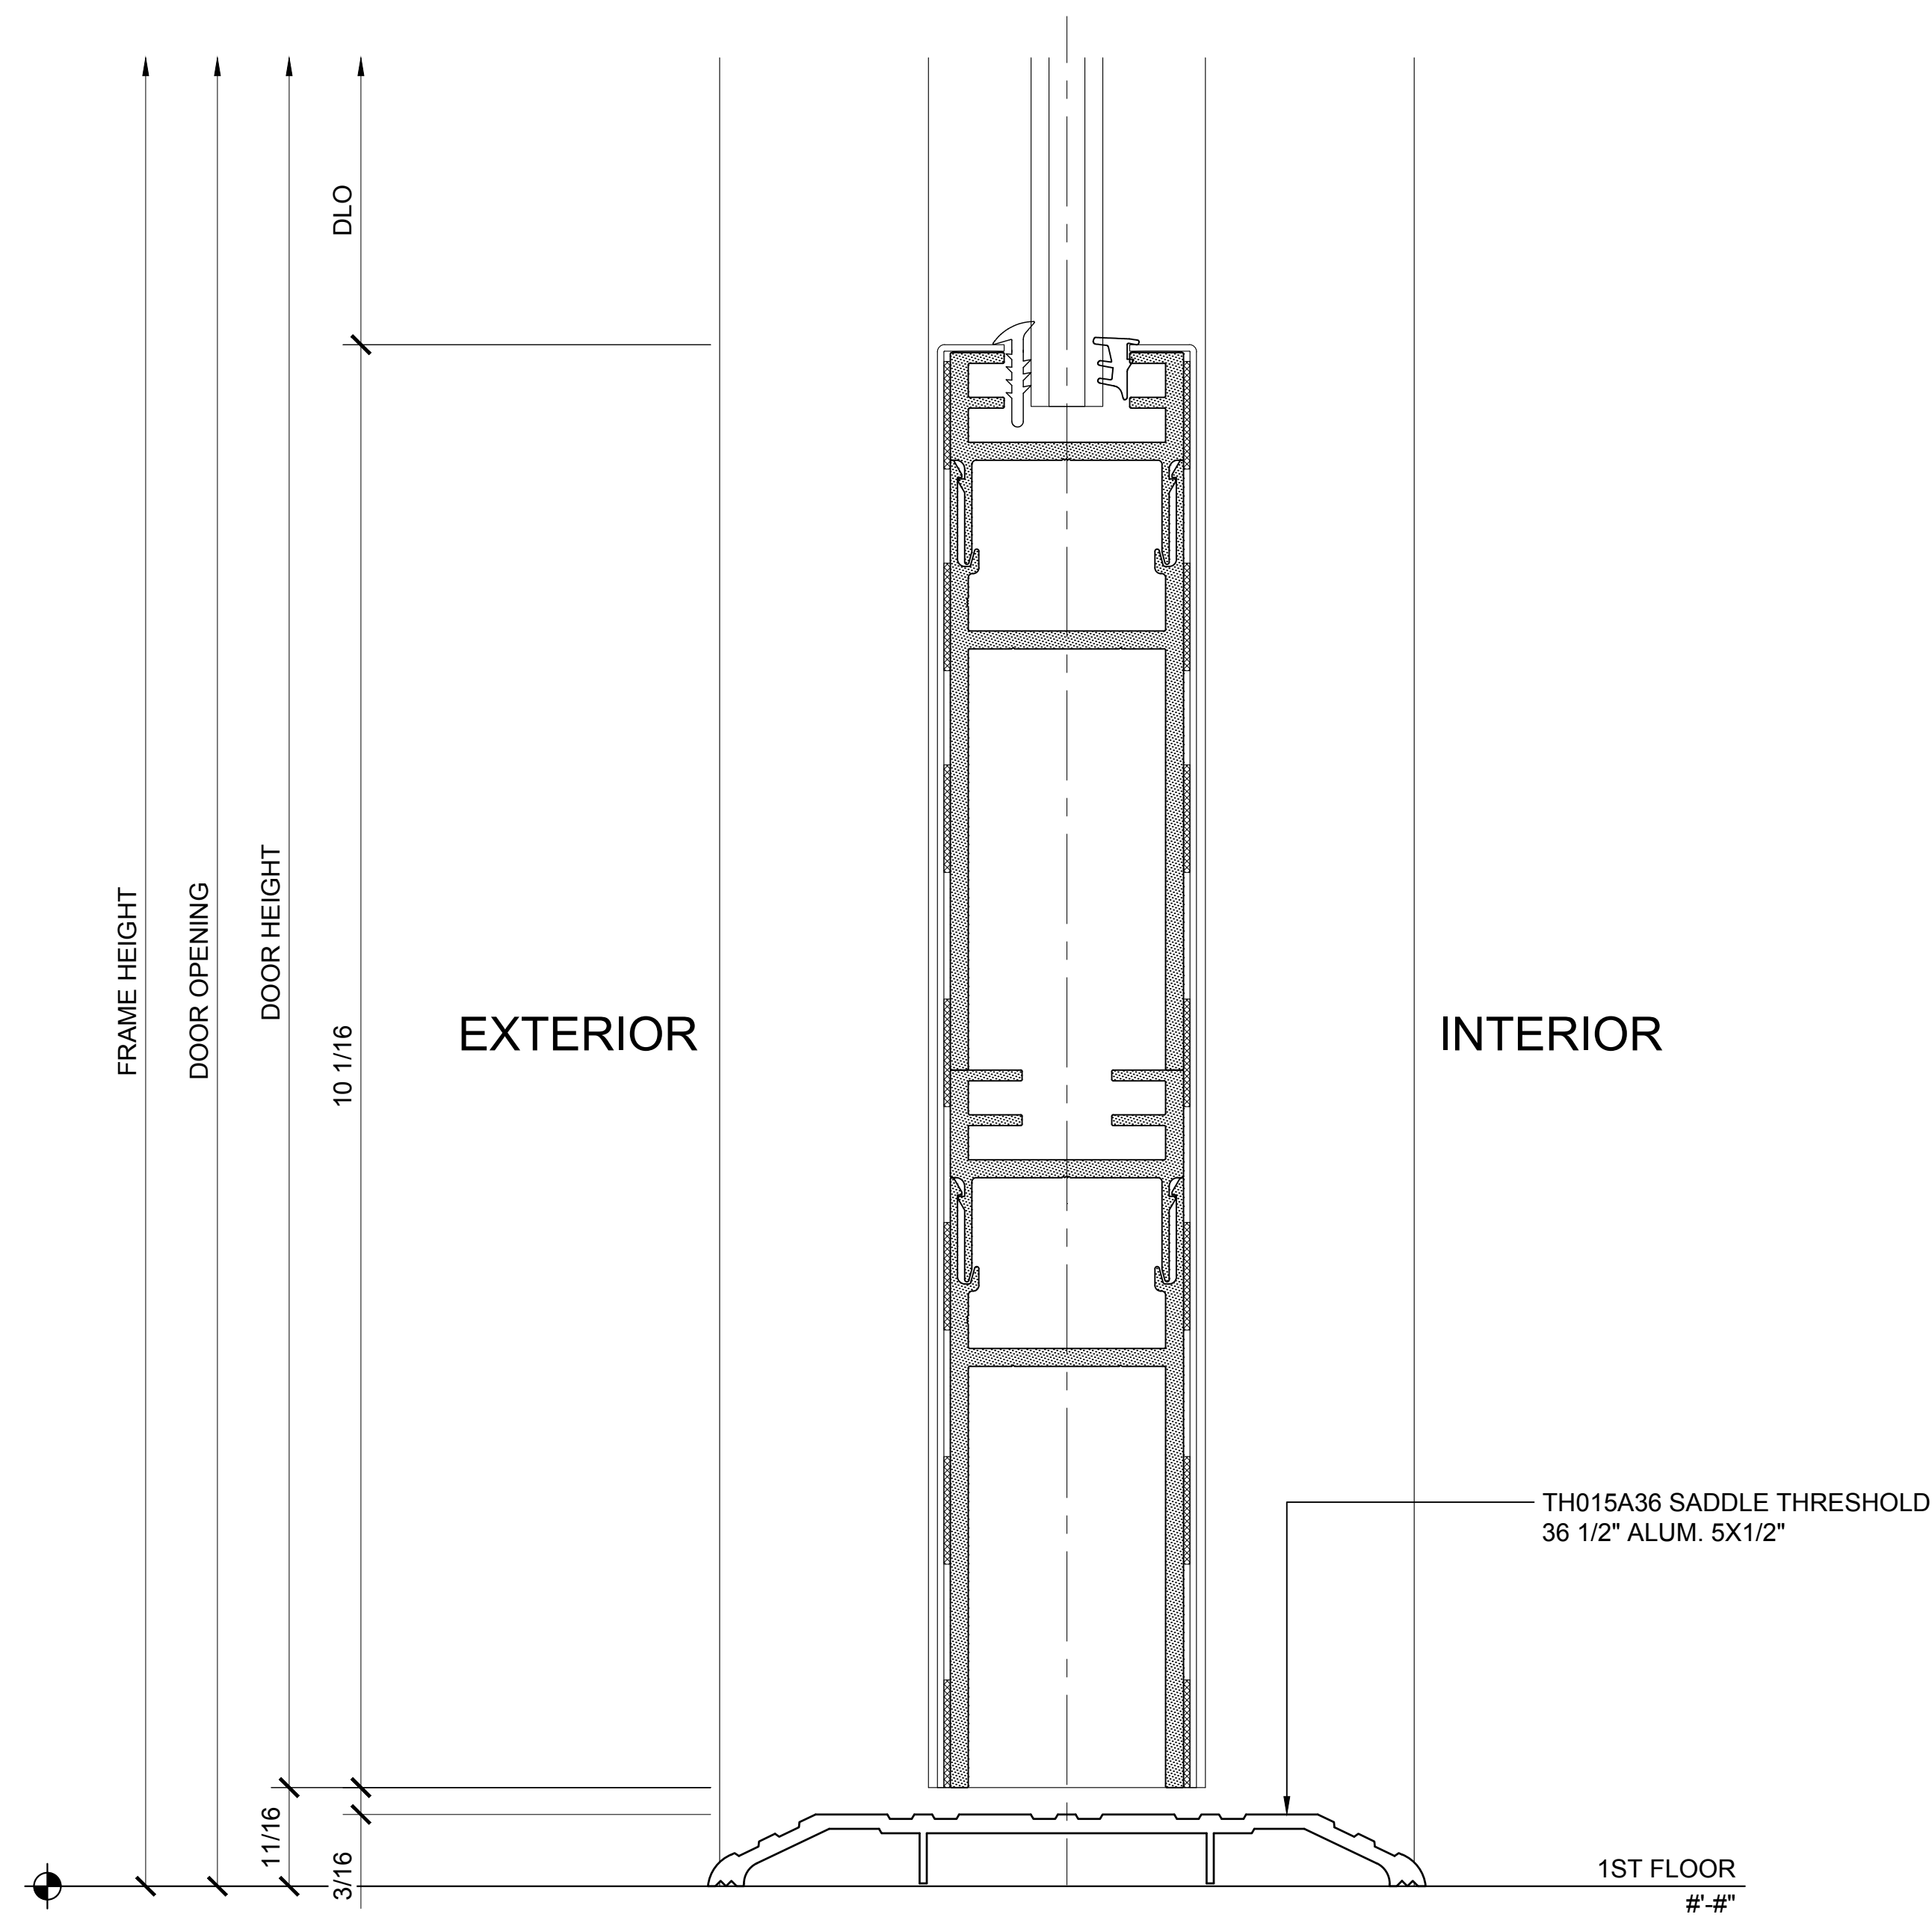

9A DOOR SILL DETAIL
 ARCH REF: 1'-0"=1'-0"

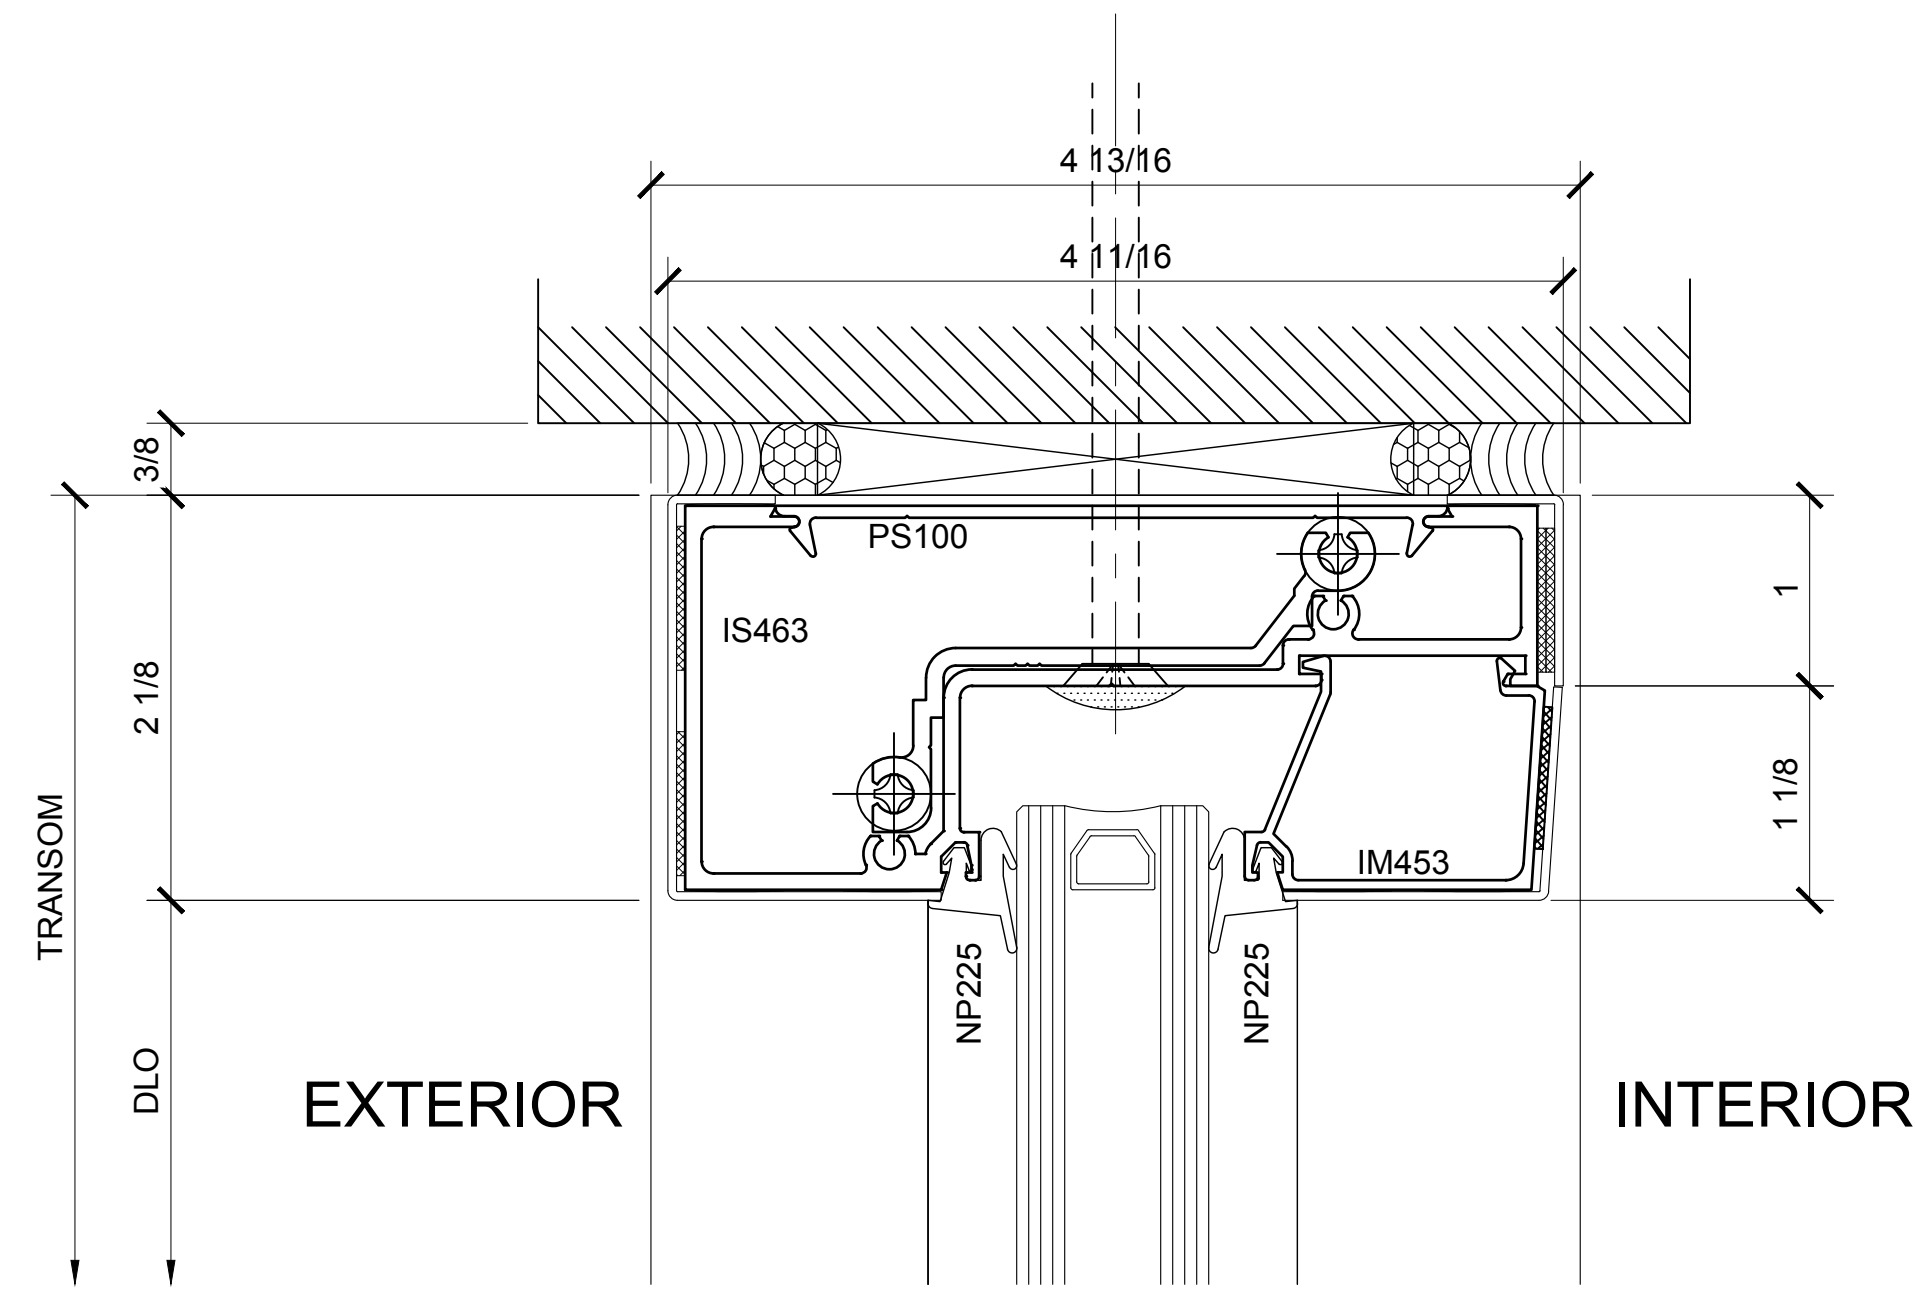

11 HEAD DETAIL AT SIDELITE
 ARCH REF: 1'-0"=1'-0"

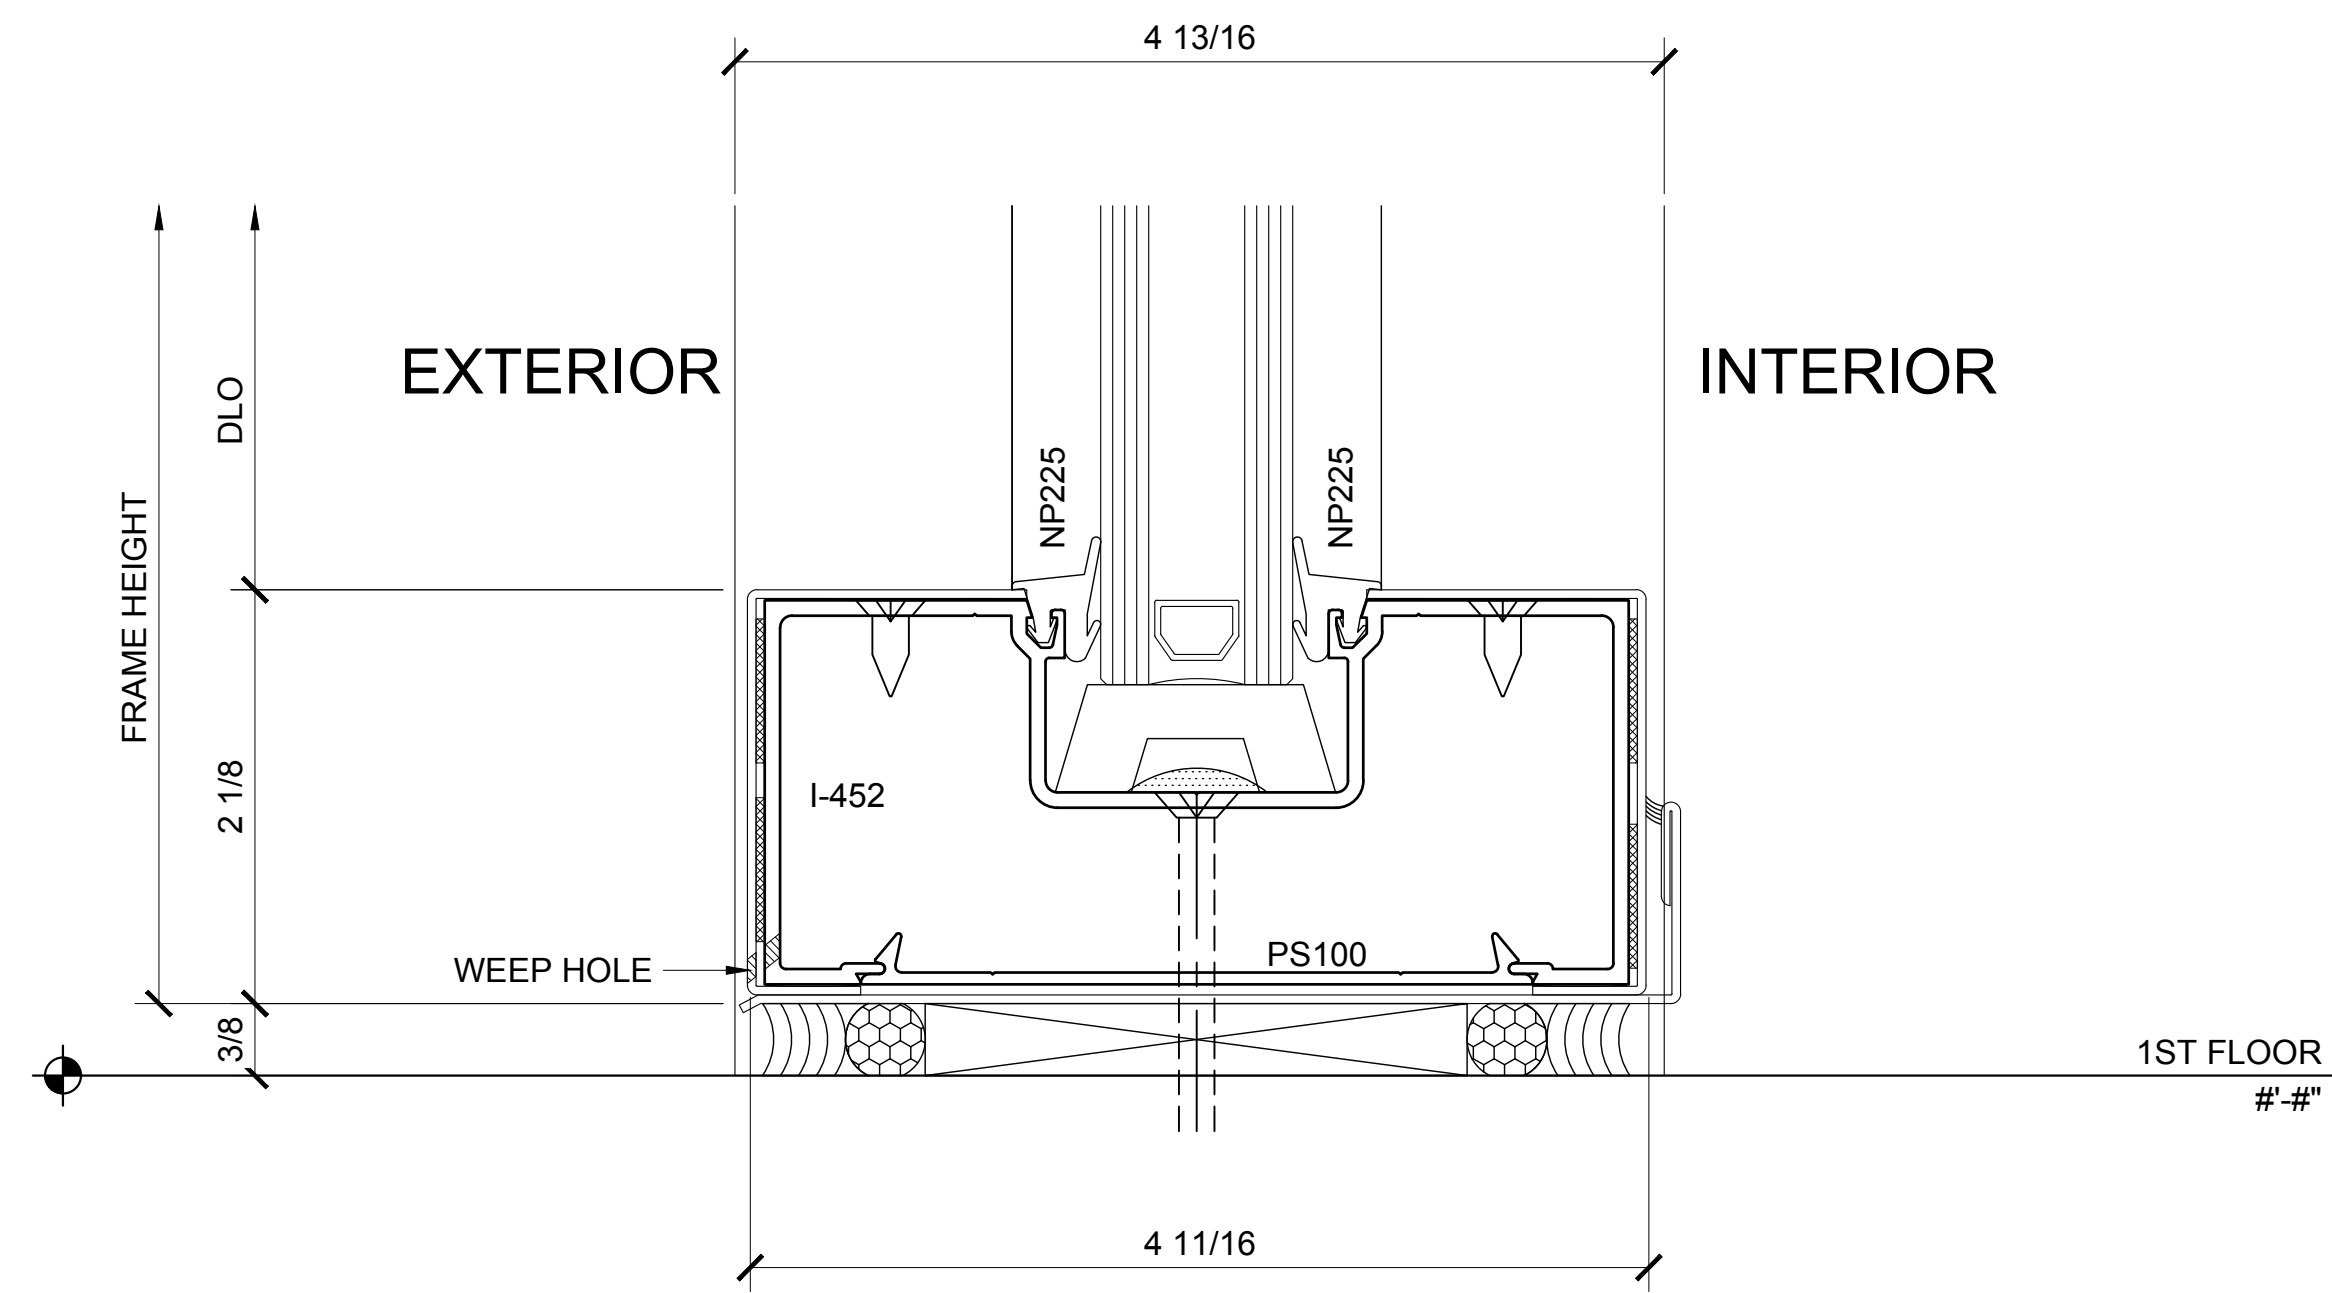

12 SILL DETAIL AT SIDELITE
 ARCH REF: 1'-0"=1'-0"

Revisions By:


CRL
ALUMINUM
 C.R. LAURENCE CO. ARCHITECTURAL PRODUCTS
 2503 E. Vernon Avenue, Los Angeles, CA 90058-1897
 PH (800) 421-6144 FX 800-597-7301 www.crlaurence.com

Description:
 CRL PLATINUM SERIES
 CLAD ALUMINUM FULL
 FRAMED DOOR RAIL & STILE


Drawn By: TMG
 Date: 10/31/14
 Scale: AS NOTED
 File Name:
 PLATINUM SERIES ALUM FF-RAIL & STILE.dwg

Sheet


1.04

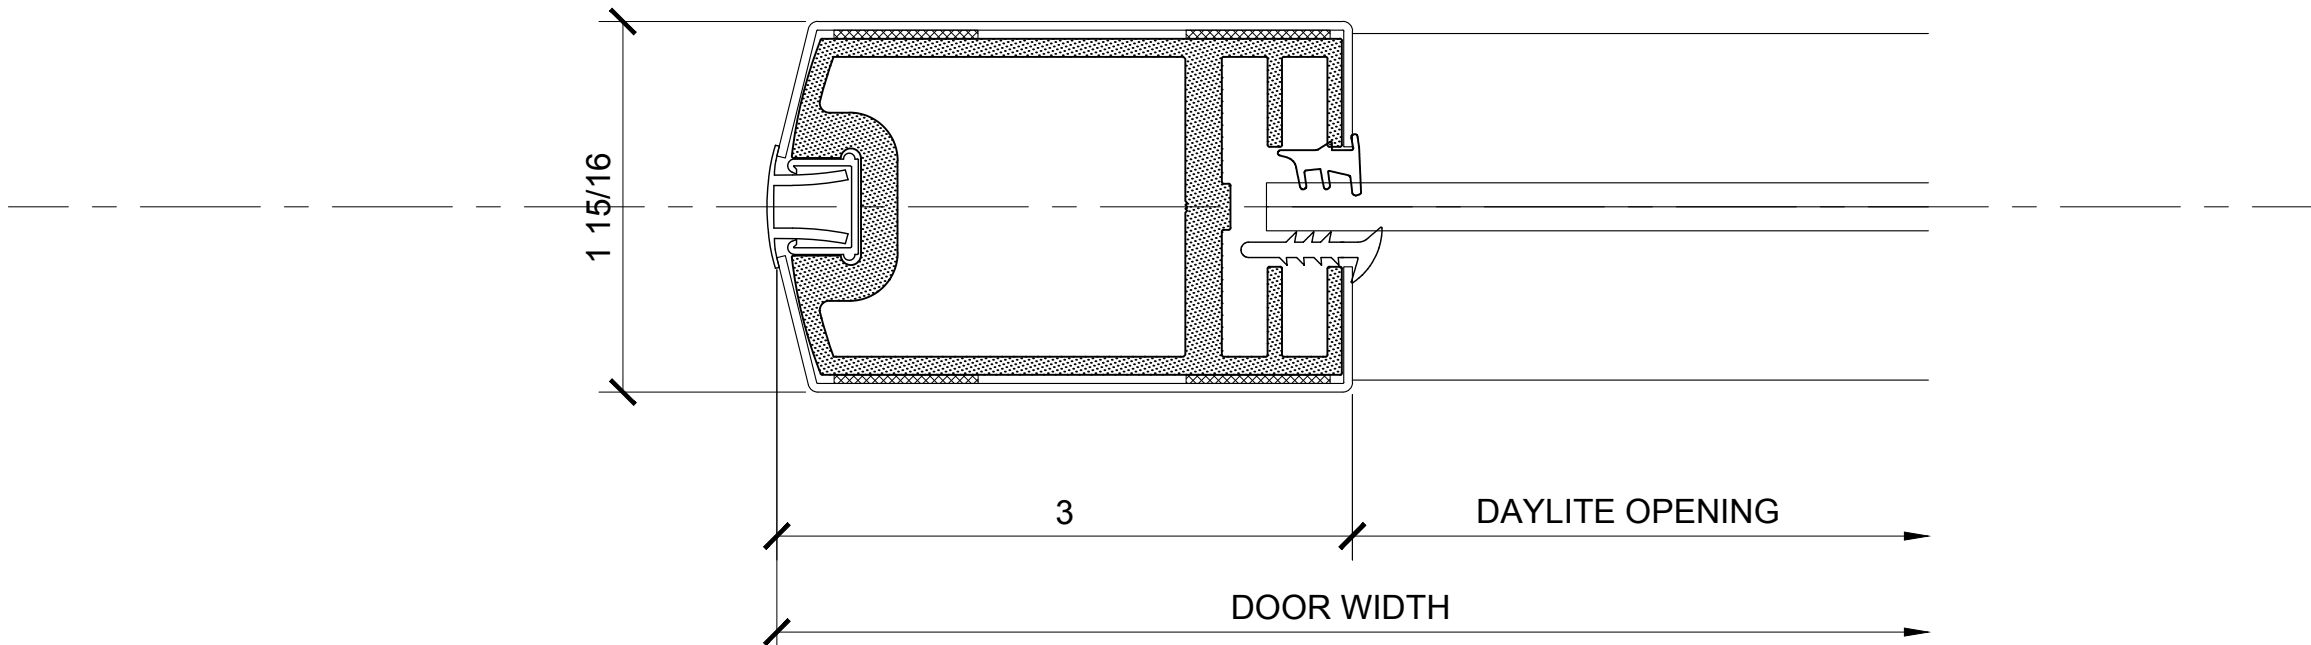

NERROW STILE

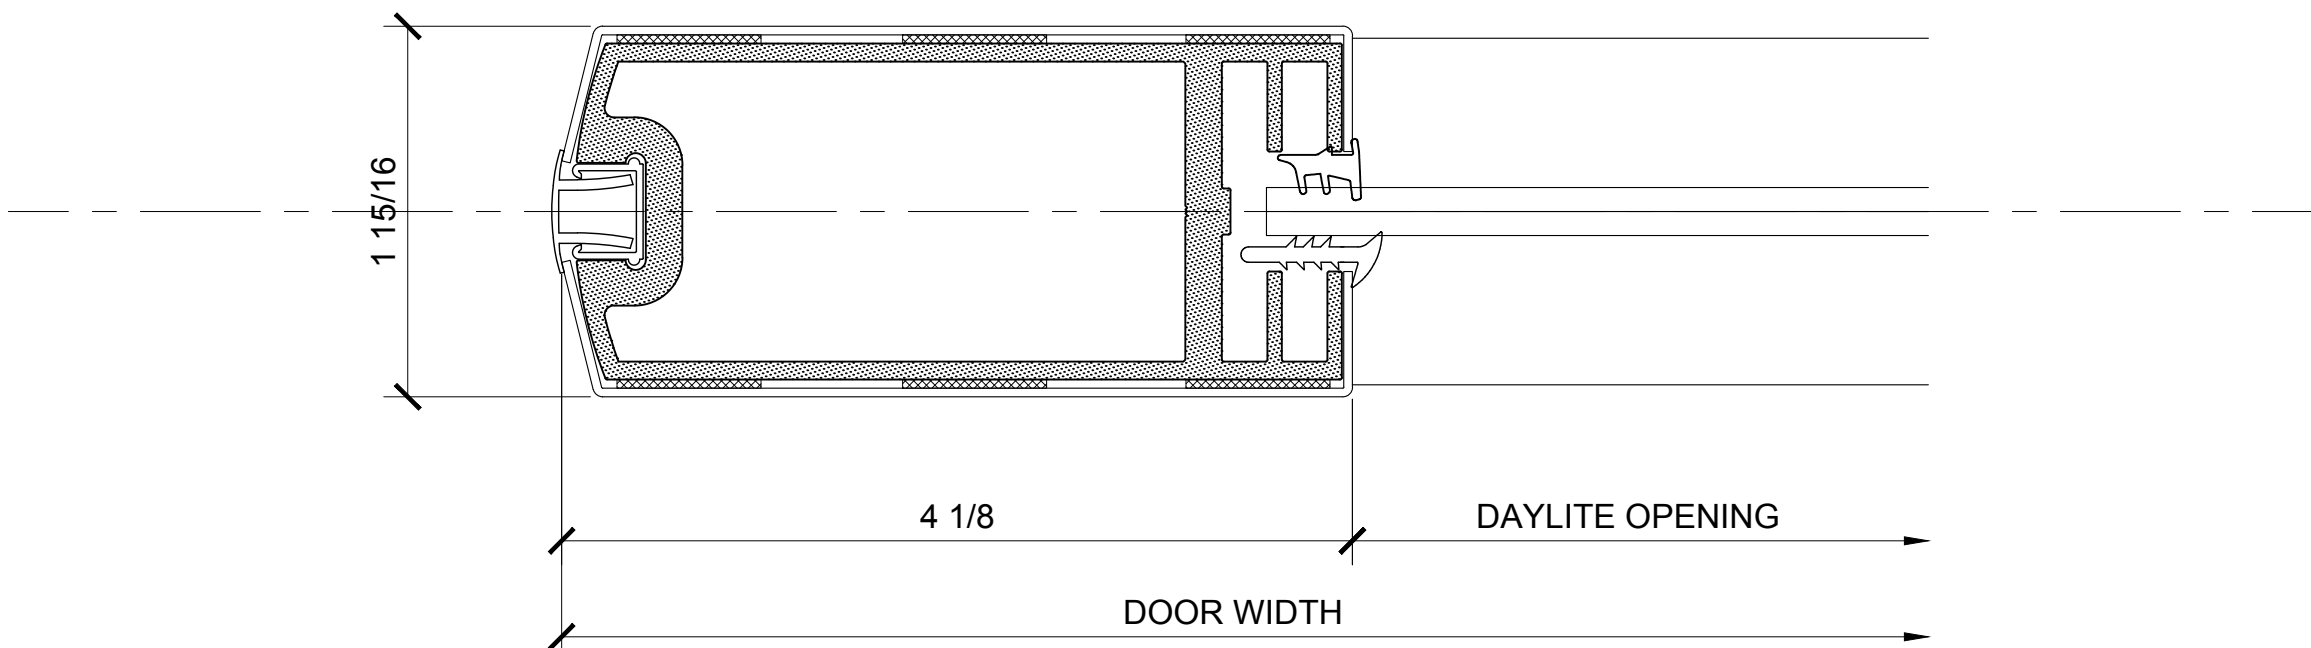


MEDIUM STILE

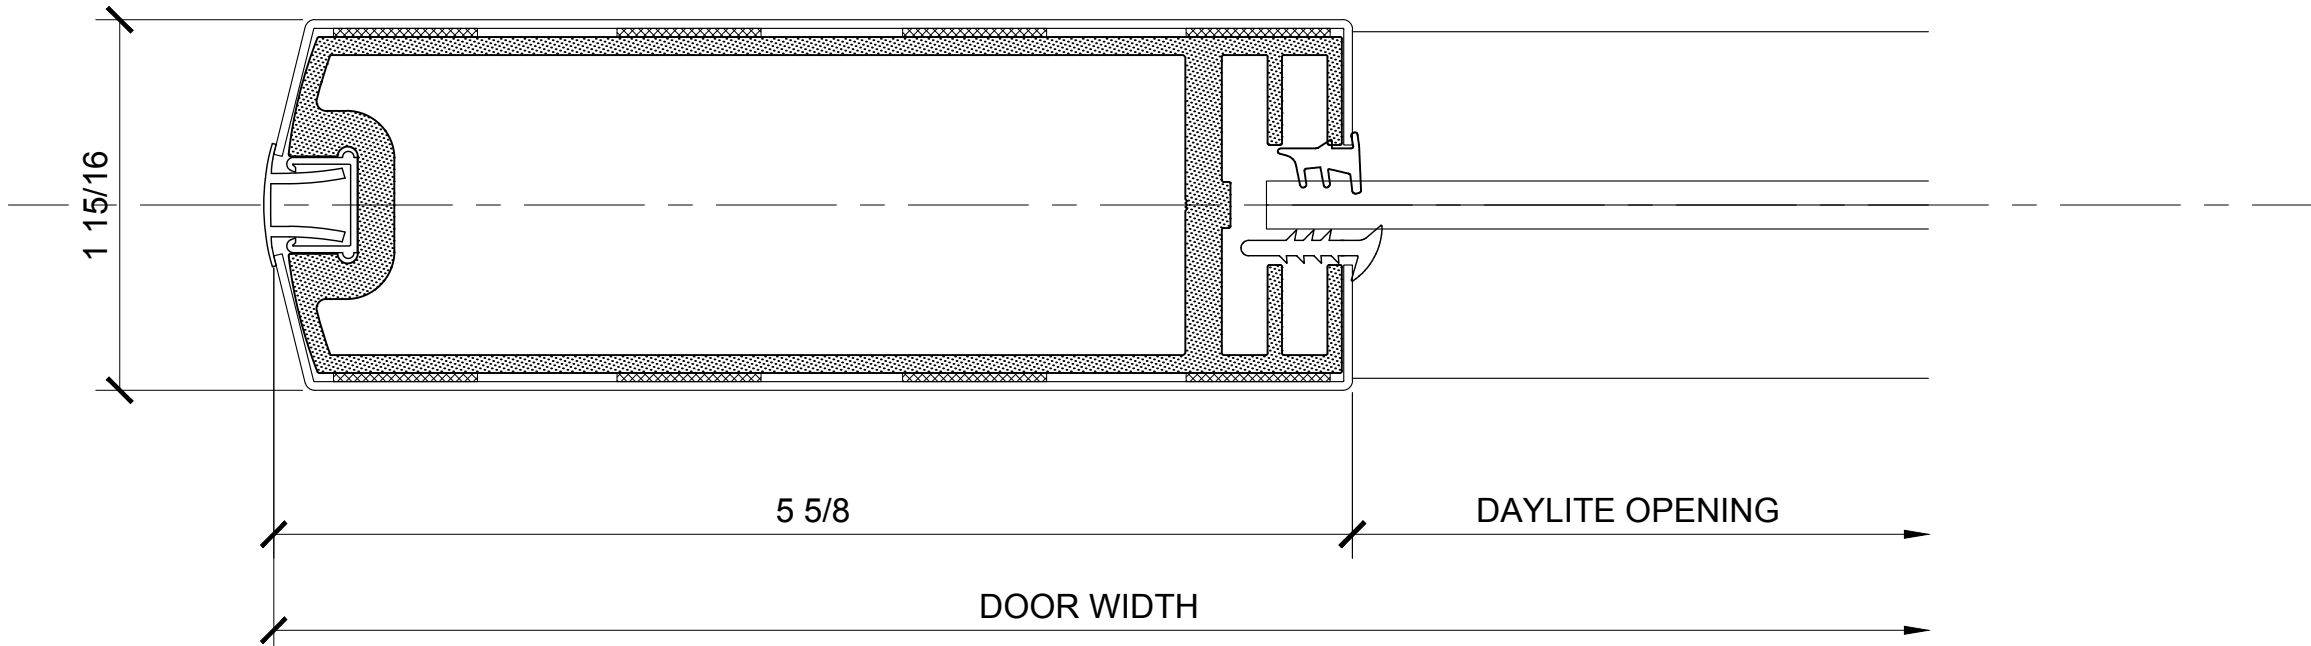


WIDE STILE


STANDARD STILES (SHOWN WITH GLASS STOPS FOR 1/4" GLASS)

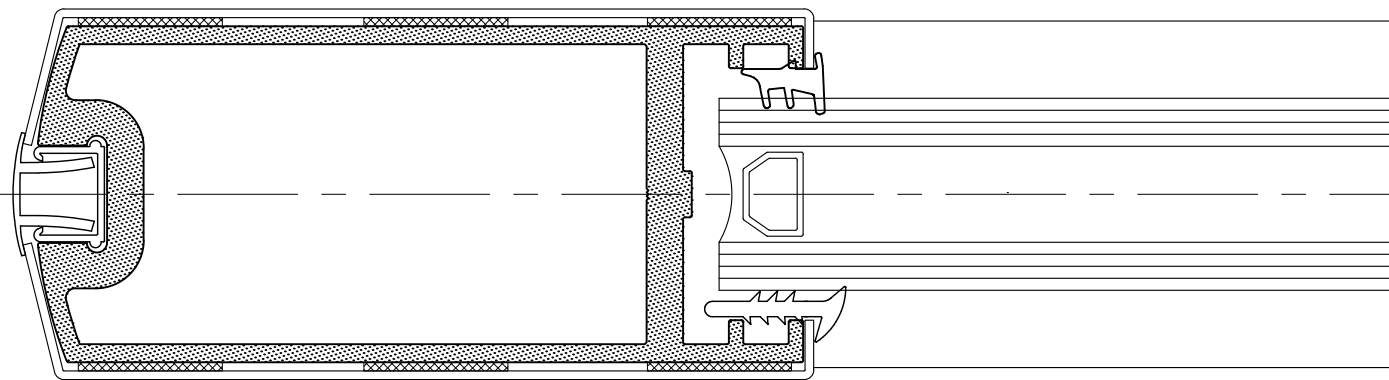


GLASS GASKETS FOR 1" GLASS

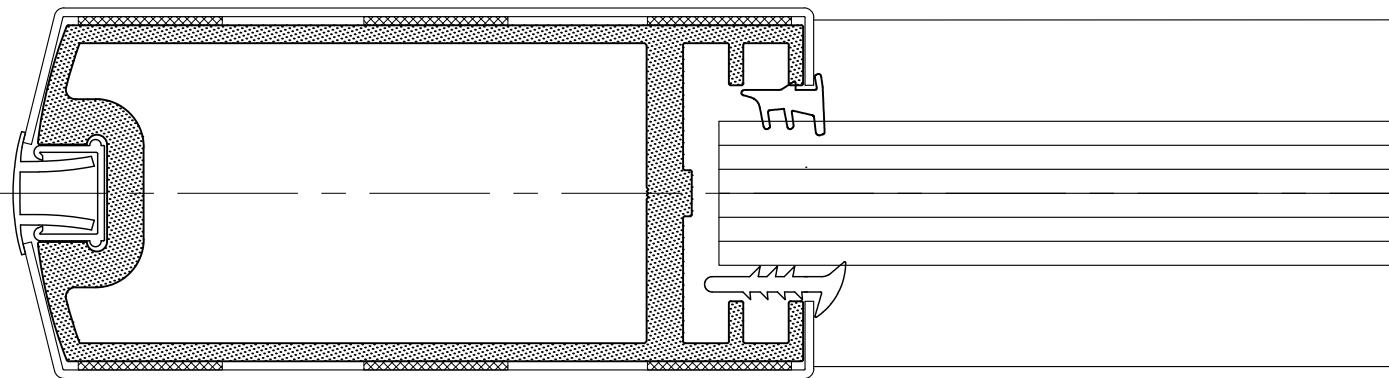

GLASS GASKETS FOR 3/4" GLASS

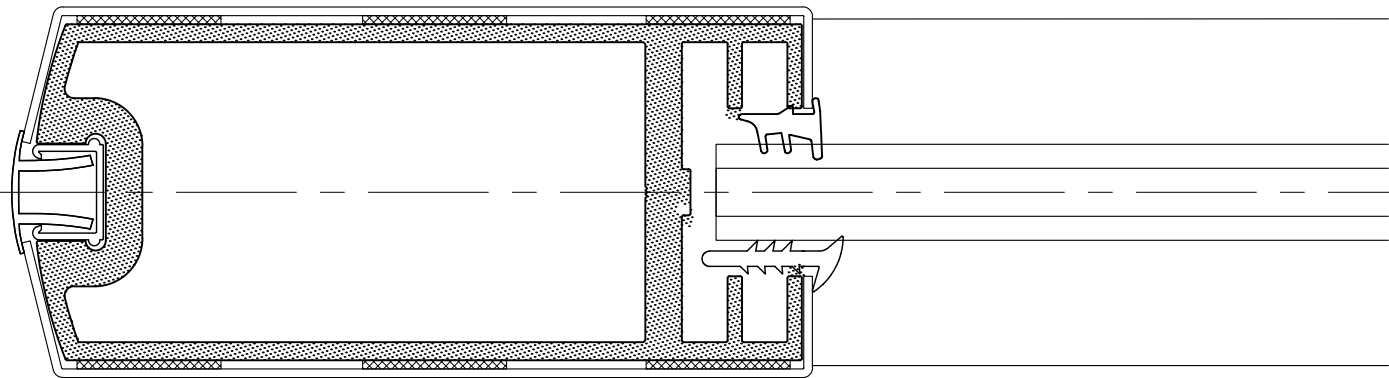




GLASS GASKETS FOR 1/2" GLASS

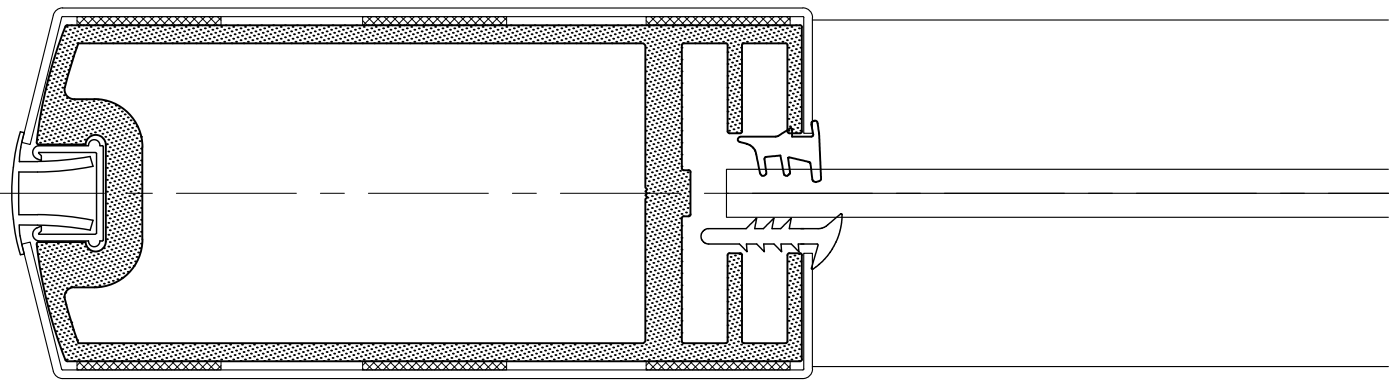

GLASS GASKETS FOR 1/4" GLASS

GLASS SIZE AND GASKETS OPTIONS

Note: Also Available with 3/16", 7/16", 5/16", 3/8", 5/8" & 7/8" Glass.

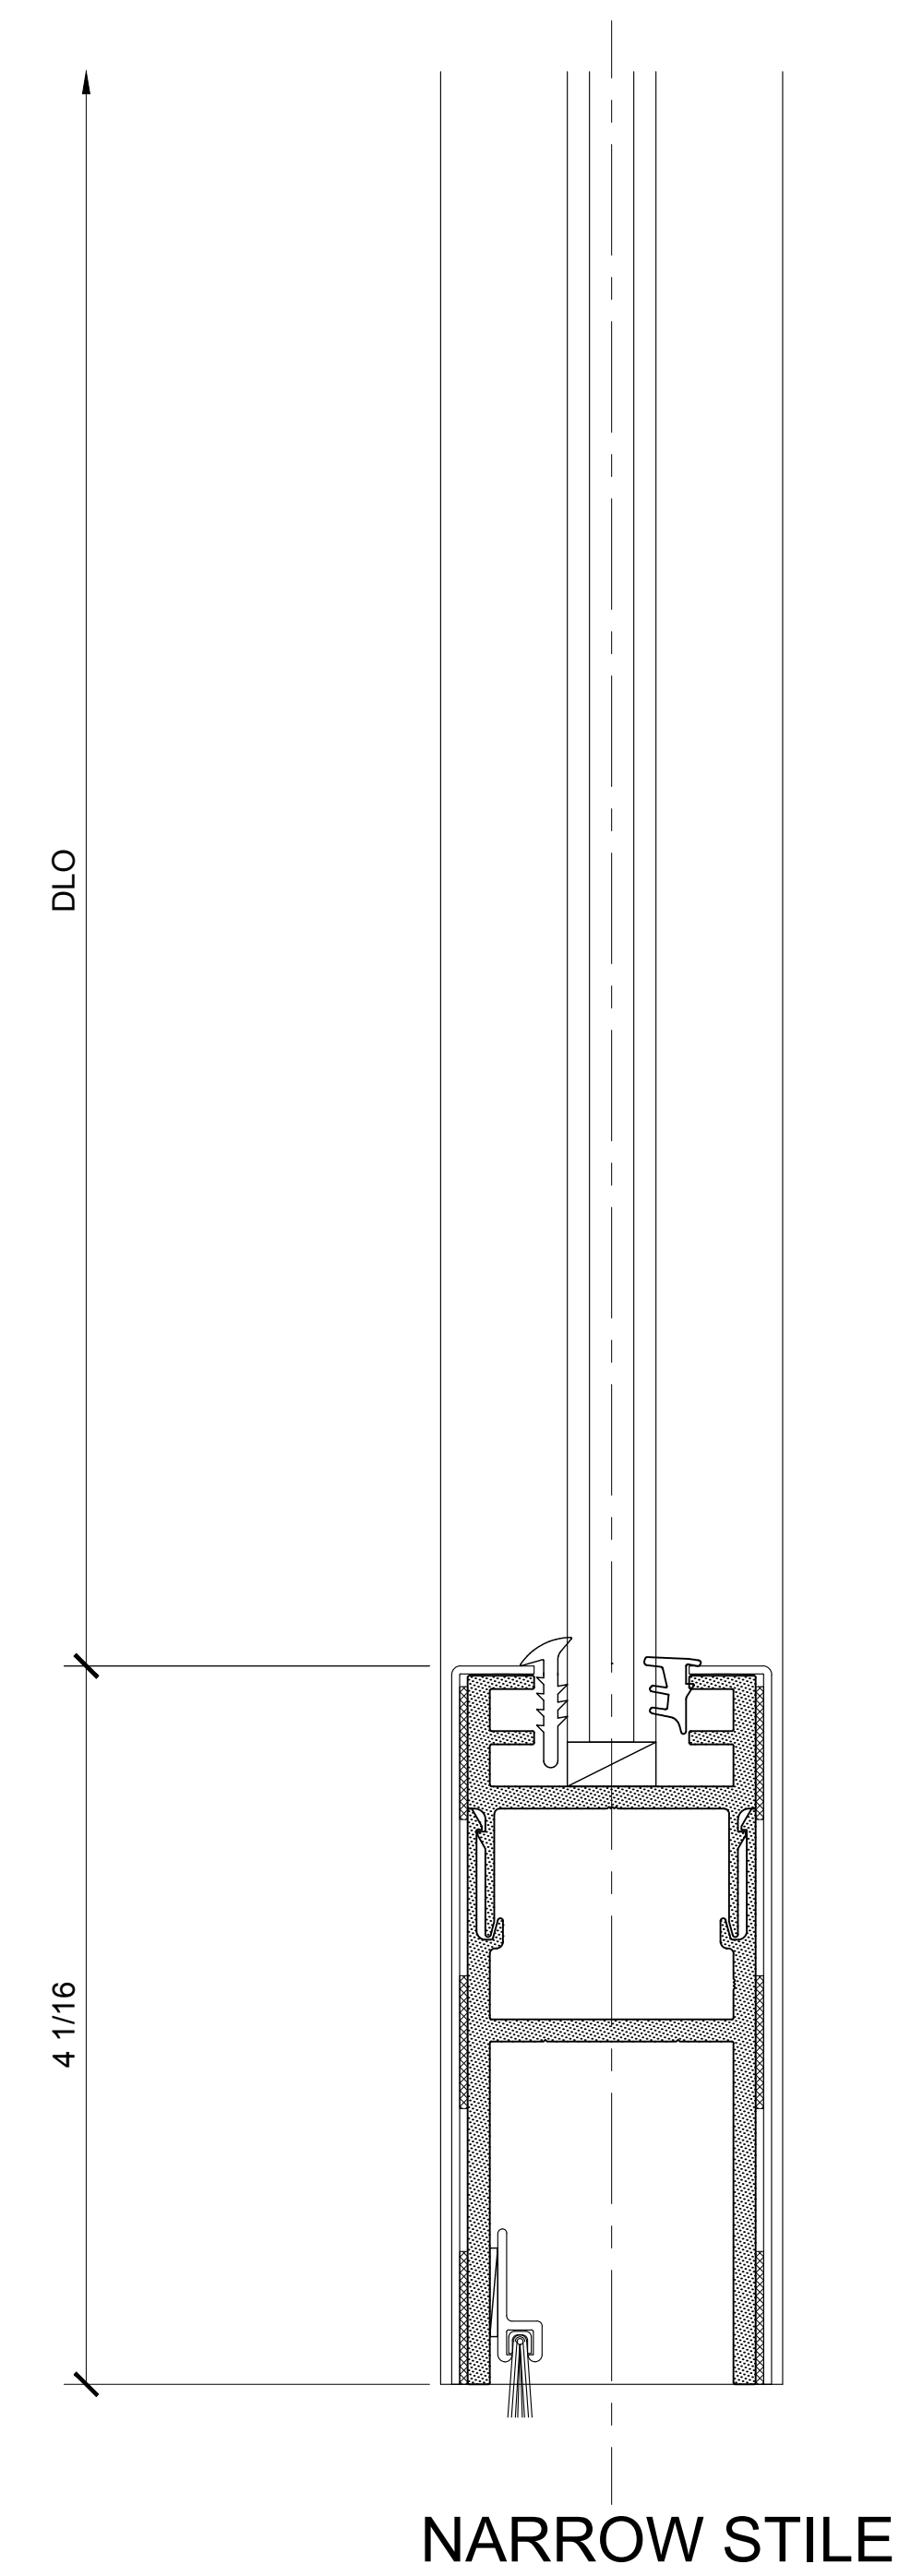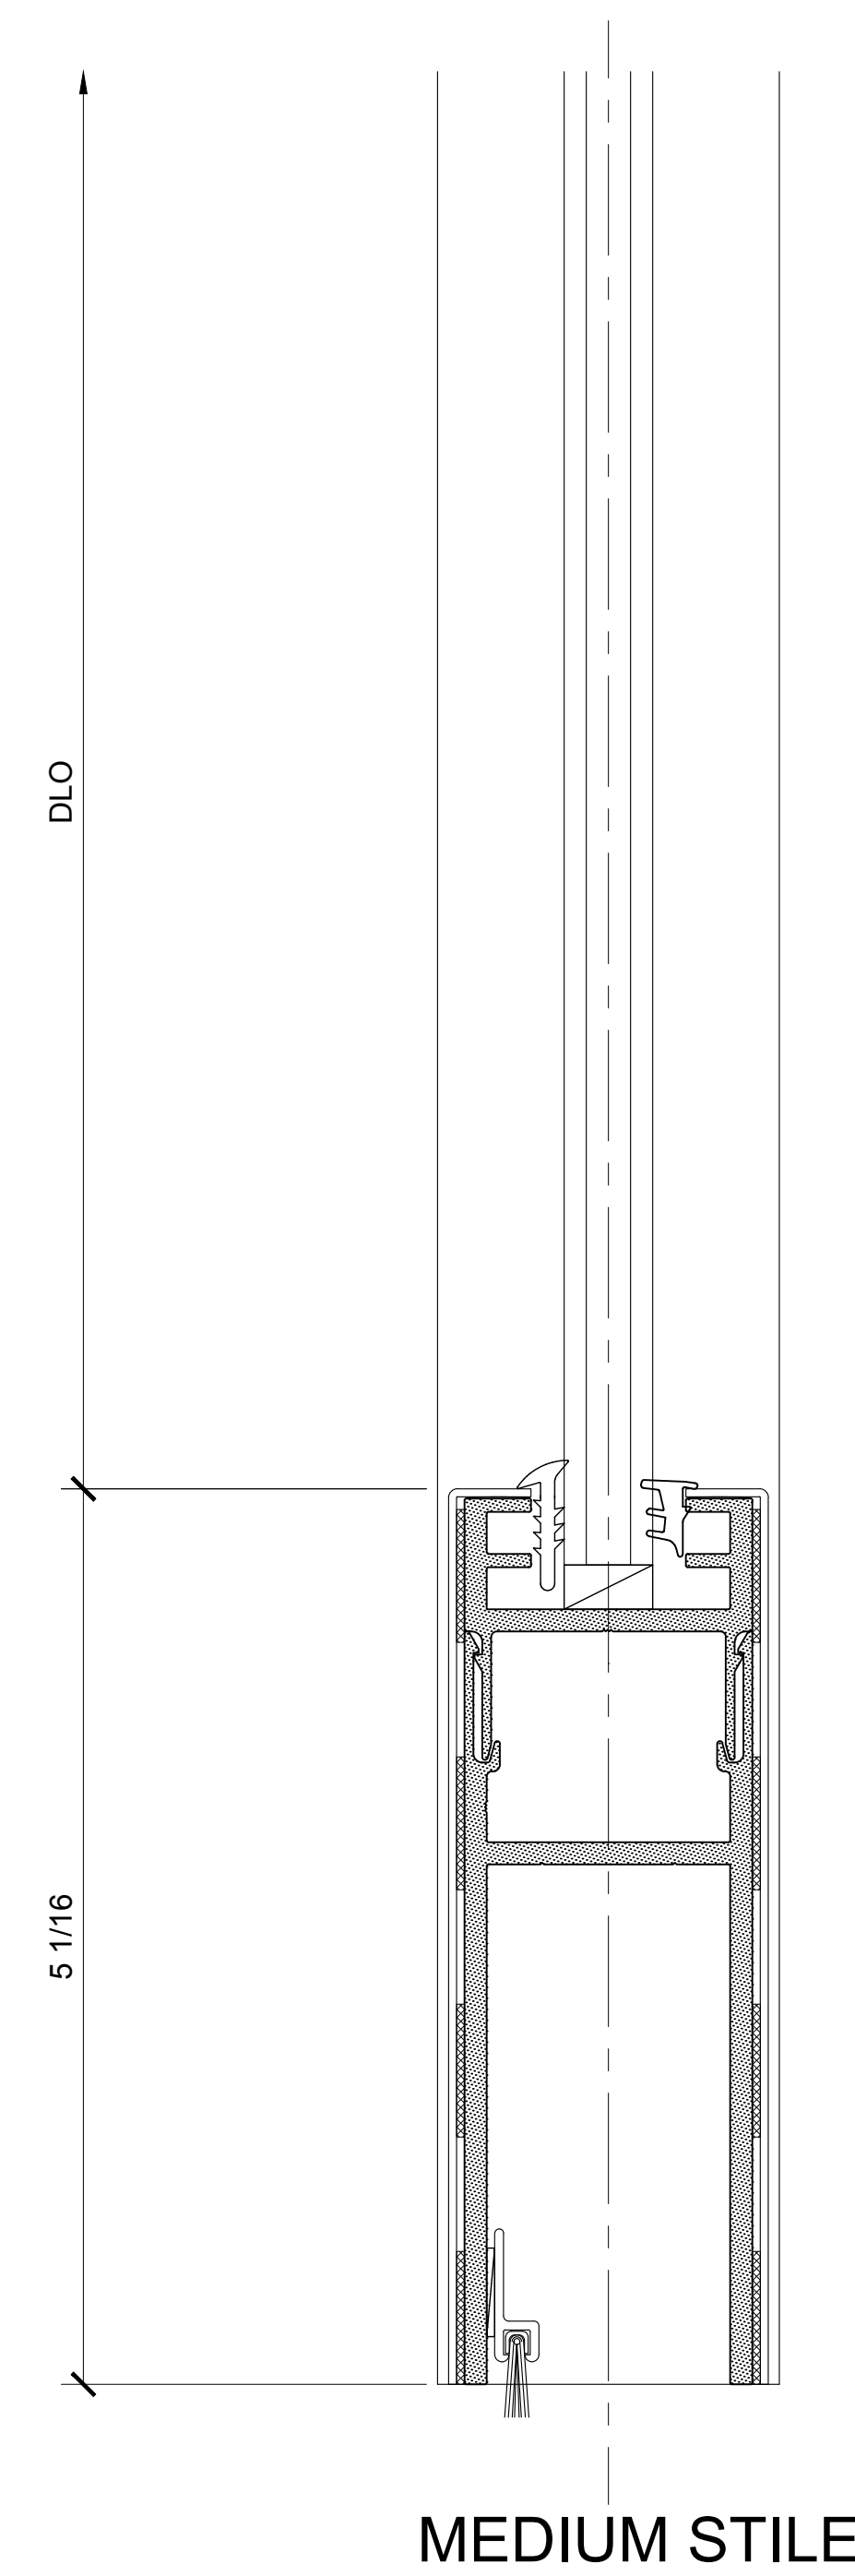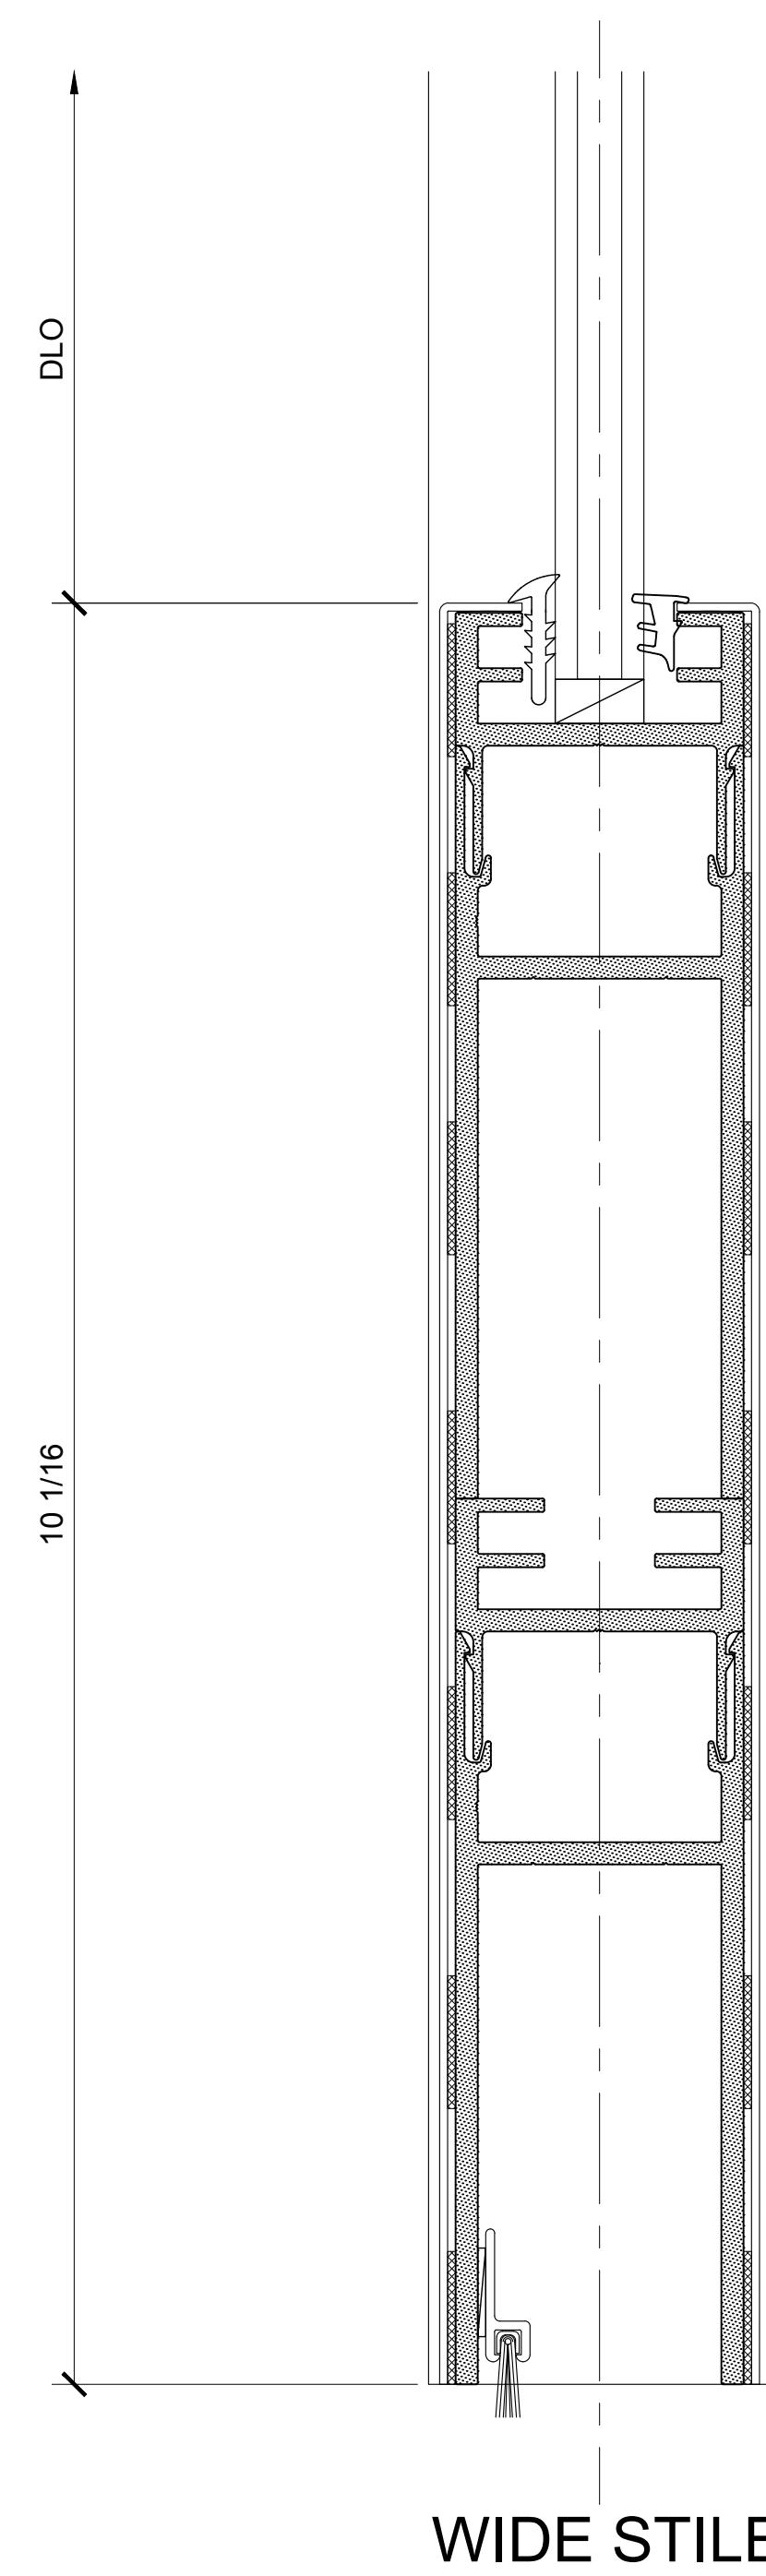

TOP AND BOTTOM RAIL OPTIONS (SHOWN WITH 1/2" GLASS)

Revisions By:



Description:

CRL PLATINUM SERIES
CLAD ALUMINUM FULL
FRAMED DOOR RAIL & STILE

Drawn By:	TMG
Date:	10/31/14
Scale:	AS NOTED
File Name:	PLATINUM SERIES ALUM FF-RAIL & STILE.dwg

Sheet

1.06