COPYRIGHT 2010 BY BLUMCRAFT OF PITTSBURGH.
THIS DRAWING IS THE EXCLUSIVE PROPERTY OF BLUMCRAFT OF PITTSBURGH. NO REPRINTS OR OTHER COPIES ARE TO BE MADE. ADDITIONAL COPIES ARE AVAILABLE UPON REQUEST.

30E3030

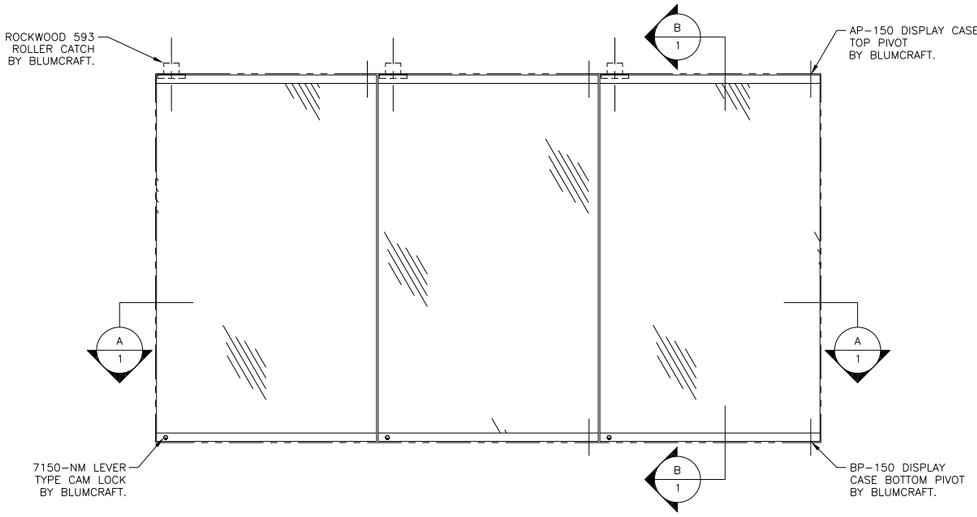

ELEVATION E-1 — SCALE: 1"=1'-0" — 1 — (3) DOORS REQ'D. THUS

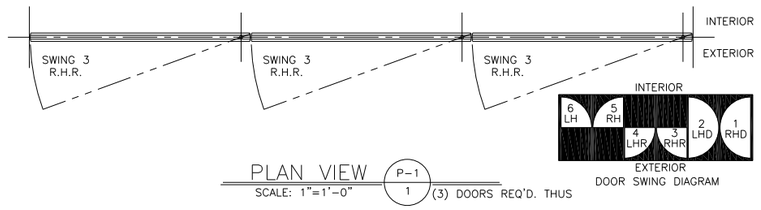

PLAN VIEW P-1 — SCALE: 1"=1'-0" — 1 — (3) DOORS REQ'D. THUS

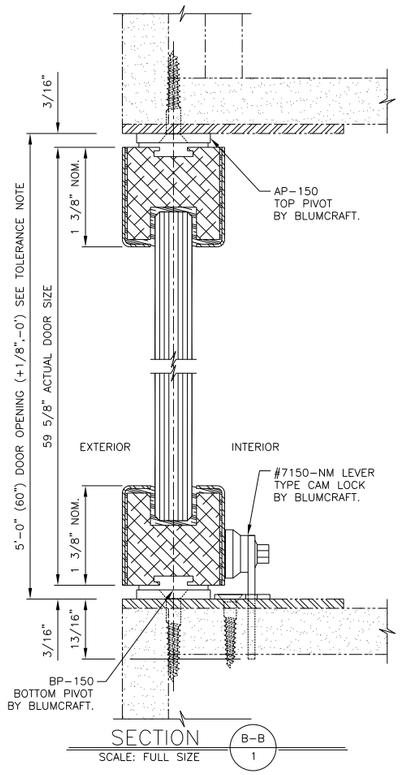

SECTION B-B — SCALE: FULL SIZE — 1

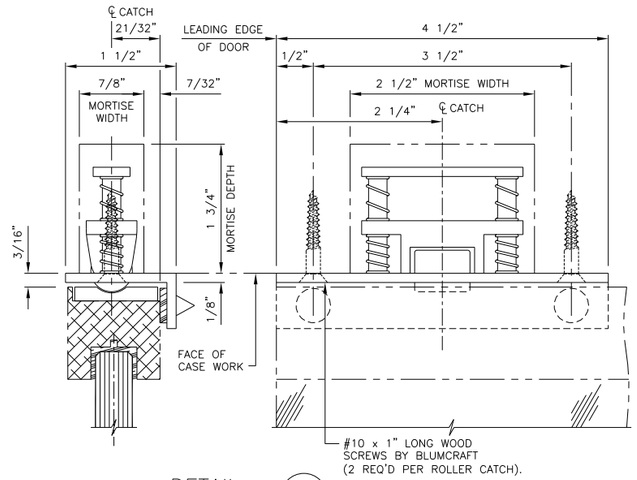

DETAIL X — SCALE: FULL SIZE — 1

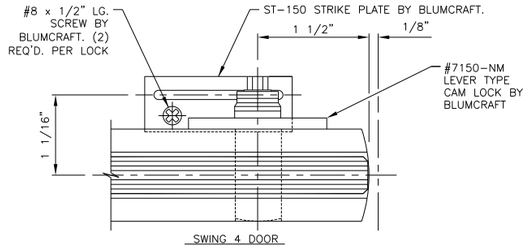

DETAIL Y — SCALE: FULL SIZE — 1

NOTE: CAM LEVERS LOCK IN A COUNTER-CLOCKWISE ROTATION AS VIEWED FROM EXTERIOR

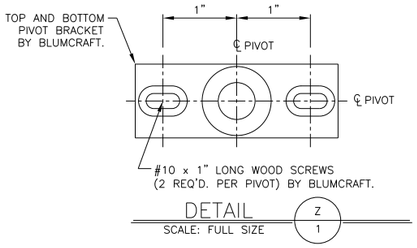

DETAIL Z — SCALE: FULL SIZE — 1

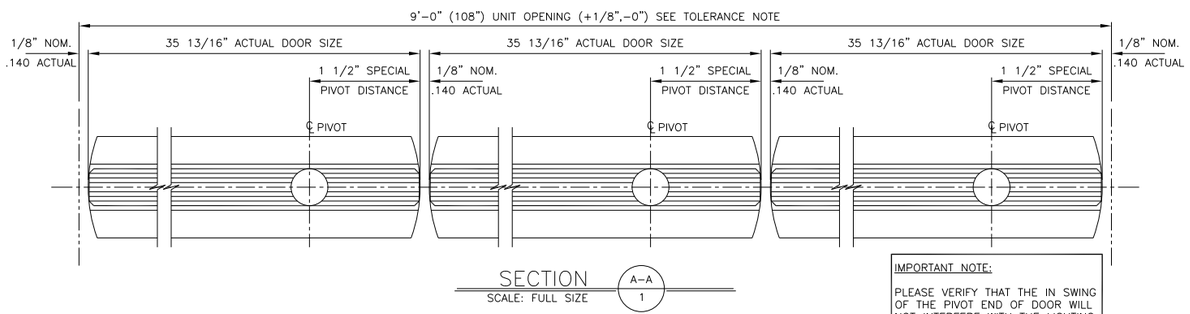

SECTION A-A — SCALE: FULL SIZE — 1

IMPORTANT NOTE:

PLEASE VERIFY THAT THE IN SWING OF THE PIVOT END OF DOOR WILL NOT INTERFERE WITH THE LIGHTING FIXTURES.

BLUMCRAFT ACCEPTS NO RESPONSIBILITY FOR STRUCTURAL INTEGRITY OF ANY STRUCTURE NOT BY BLUMCRAFT.

CUSTOMER'S APPROVAL

FOR DESIGN, QUANTITIES, DIMENSIONS & FINISH

WARRANTY NOTE:

BLUMCRAFT OF PITTSBURGH HAS ISSUED ITS STANDARD ONE YEAR WARRANTY FOR THIS PRODUCT.

FIRM: .....

BY: .....

DATE: .....

"CUSTOMER COPY"
8/24/2010

TOLERANCE NOTE:

CEILINGS, FRAMES, OR FLOORS WITHIN THE ENTIRE SWING-ARC OF THE DOOR SHOULD HAVE THE SAME MINIMUM DIMENSIONAL TOLERANCES AS THE DOOR FRAME OPENING TO ASSURE PROPER DOOR FUNCTION.

TOLERANCES: UNLESS OTHERWISE SPECIFIED ± DECIMALS ± FRACTIONS

	REVISIONS	DATE	DN	CH
-	-	-	-	-

Blumcraft OF PITTSBURGH

DRAWN BY CD
CHECKED BY –
SCALE AS NOTED

CUSTOMER SKETCH

JOB NUMBER –

DWG. NO. SHETCH

SHEET 1 OF 1

BLUMCRAFT'S ORIGINAL DESIGNS AND STRUCTURES ARE FULLY COVERED BY PATENTS AND PENDING PATENT APPLICATIONS IN THE UNITED STATES AND CANADA.