FMR4

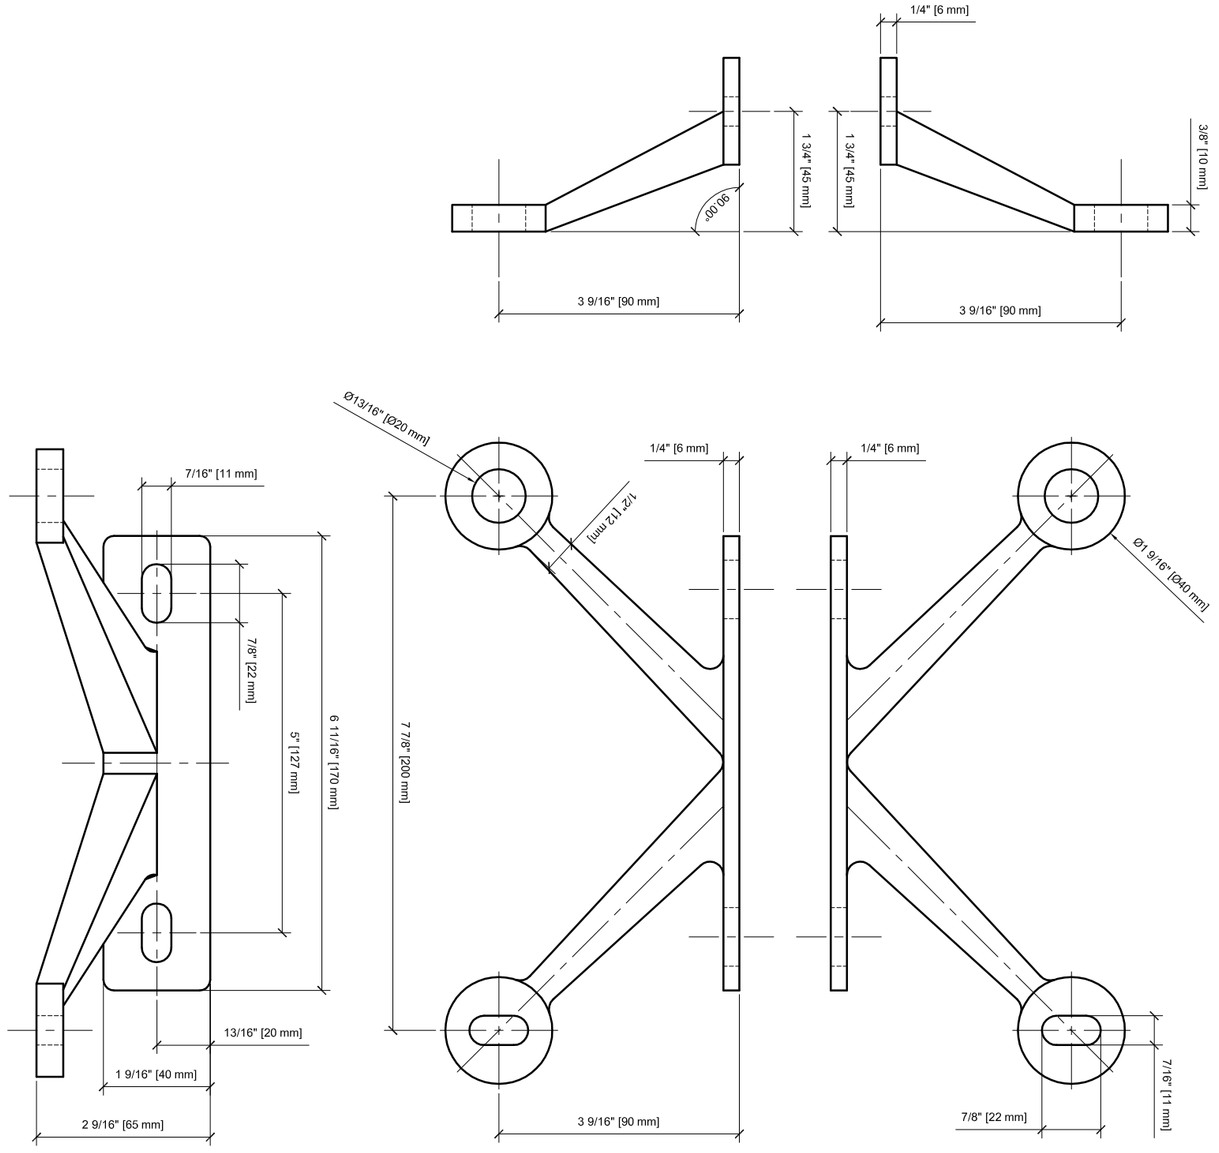

Sheet No. : 1 - 1	Glazing Contractor : **CR LAURENCE** Address 1 Address 2 Tel 1 xxx xxx xxxx Fax 1 xxx xxx xxxx	Project Name : **FMR4 SPIDER FITTING** - -	Architect : - - - - Tel - Fax -	C.R. LAURENCE CO. ARCHITECTURAL PRODUCTS 2503 E. Vernon Avenue, Los Angeles, CA 90058-1897 PH (800) 421-6144 FAX (800) 262-3299 www.crlaurence.com
Job No. : xx-xxx	Scale : As Noted	Date : 05/12/10	Drawn By : RGA	Revisions By: JO - xx/xx/xxxx