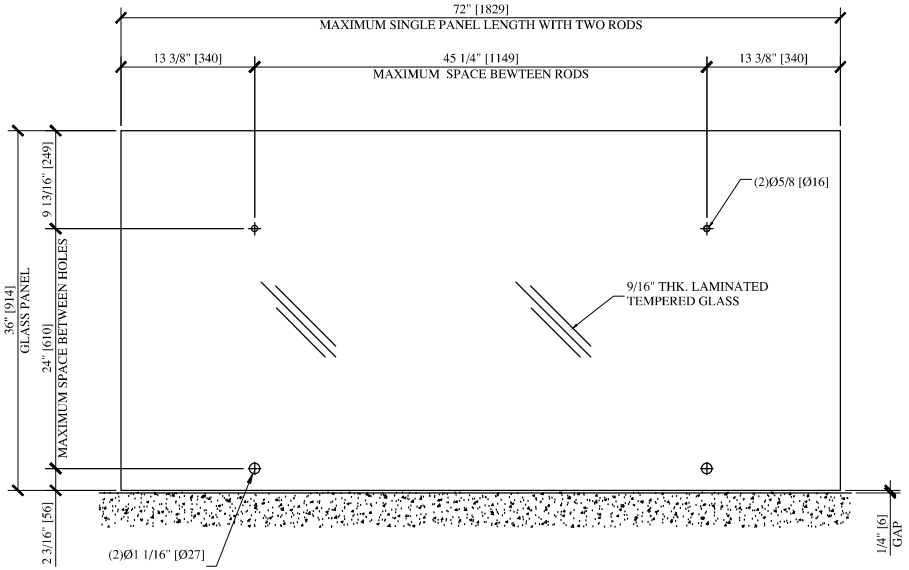

- GLASS PANEL FLOOR PLAN

Scale: 1" = 1'-0"

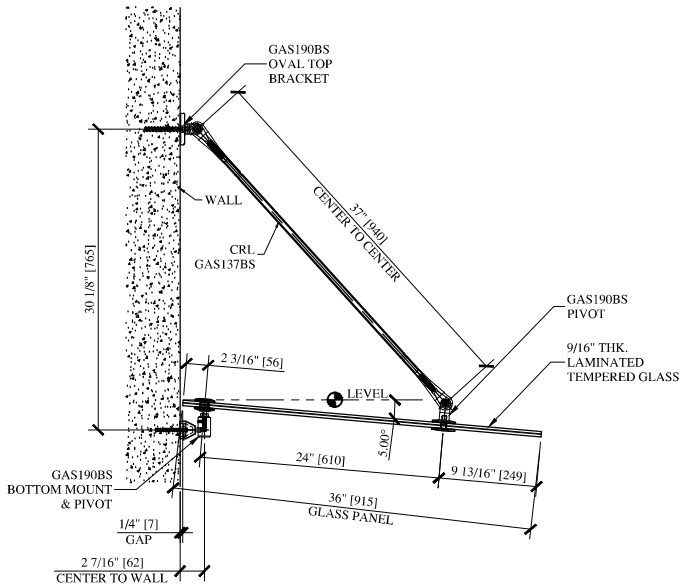

- 36" PANEL, 5° SLOPE w/37" LG. ROD

Scale: 1" = 1'-0"

CUSTOMER SIGNATURE: X

DATE:

REVISIONS

C.R.LAURENCE CO.
ARCHITECTURAL PRODUCTS
2503 E. Vernon Avenue, Los Angeles, CA 90058
Phone: 800-421-6144 Fax: 800-262-3299
www.crlaurence.com

CONECT ROD #GAS137BS
37" LG. @ 5°

Part No:

Phone: -
Fax:

DATE:	06-12-09
DRAWN BY:	JRM
CHECKED BY:	
SCALE:	As Shown
JOB #:	--------

SHT 2 OF 2