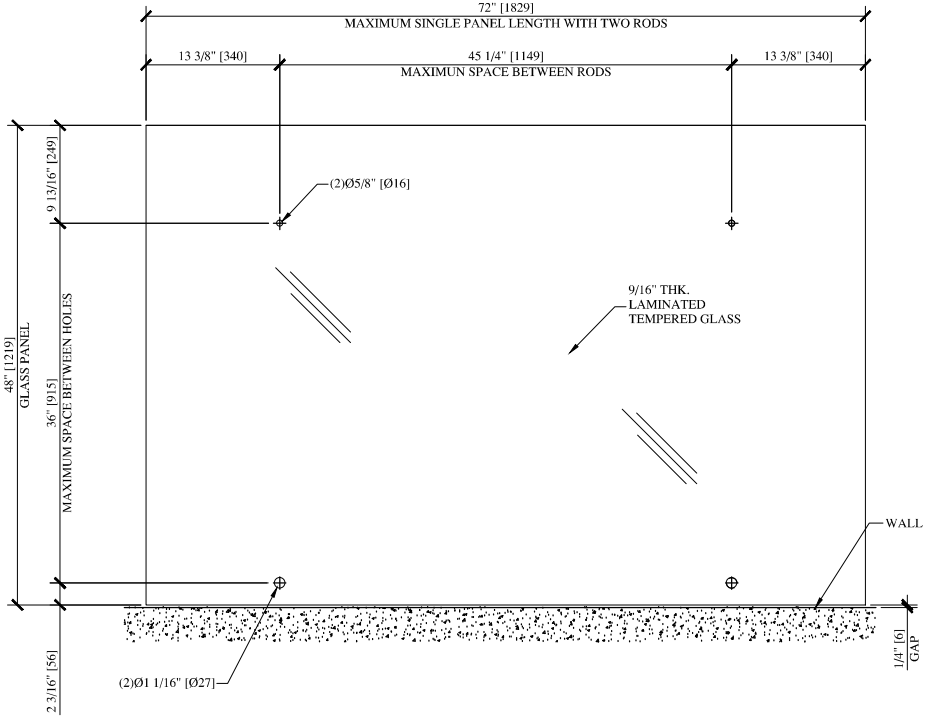

GLASS PANEL FLOOR PLAN

Scale: 1" = 1'-0"

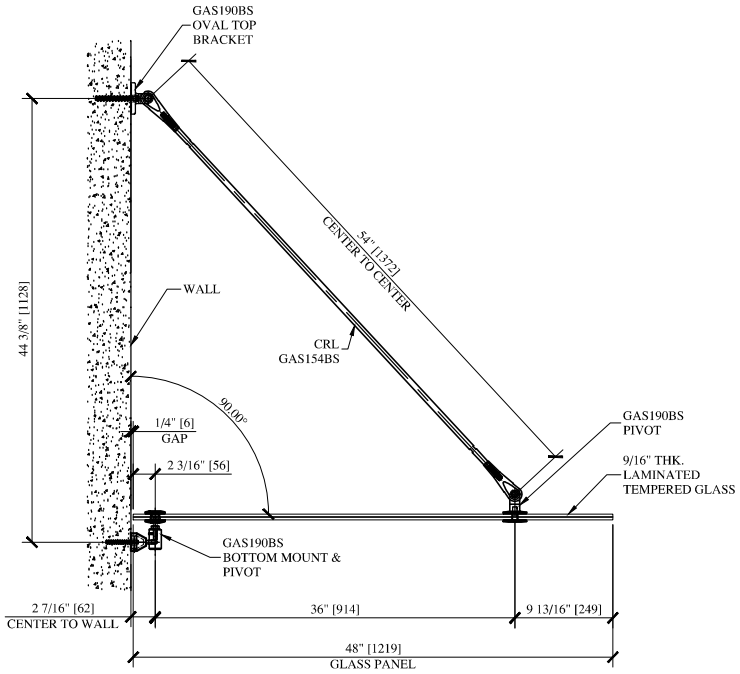

48" PANEL, 0° SLOPE w/54" LG. ROD

Scale: 1" = 1'-0"

CUSTOMER SIGNATURE: X

DATE:

REVISIONS

C.R.LAURENCE CO.
ARCHITECTURAL PRODUCTS
2503 E. Vernon Avenue, Los Angeles, CA 90058
Phone: 800-421-6144 Fax: 800-262-3299
www.crlaurence.com

Part No:

CONECT ROD #GAS154BS
54" LG. @ 0°

Phone: -
Fax:

DATE:	06-12-09
DRAWN BY:	JRM
CHECKED BY:	
SCALE:	As Shown
JOB #:	--------

SHT 1 OF 2